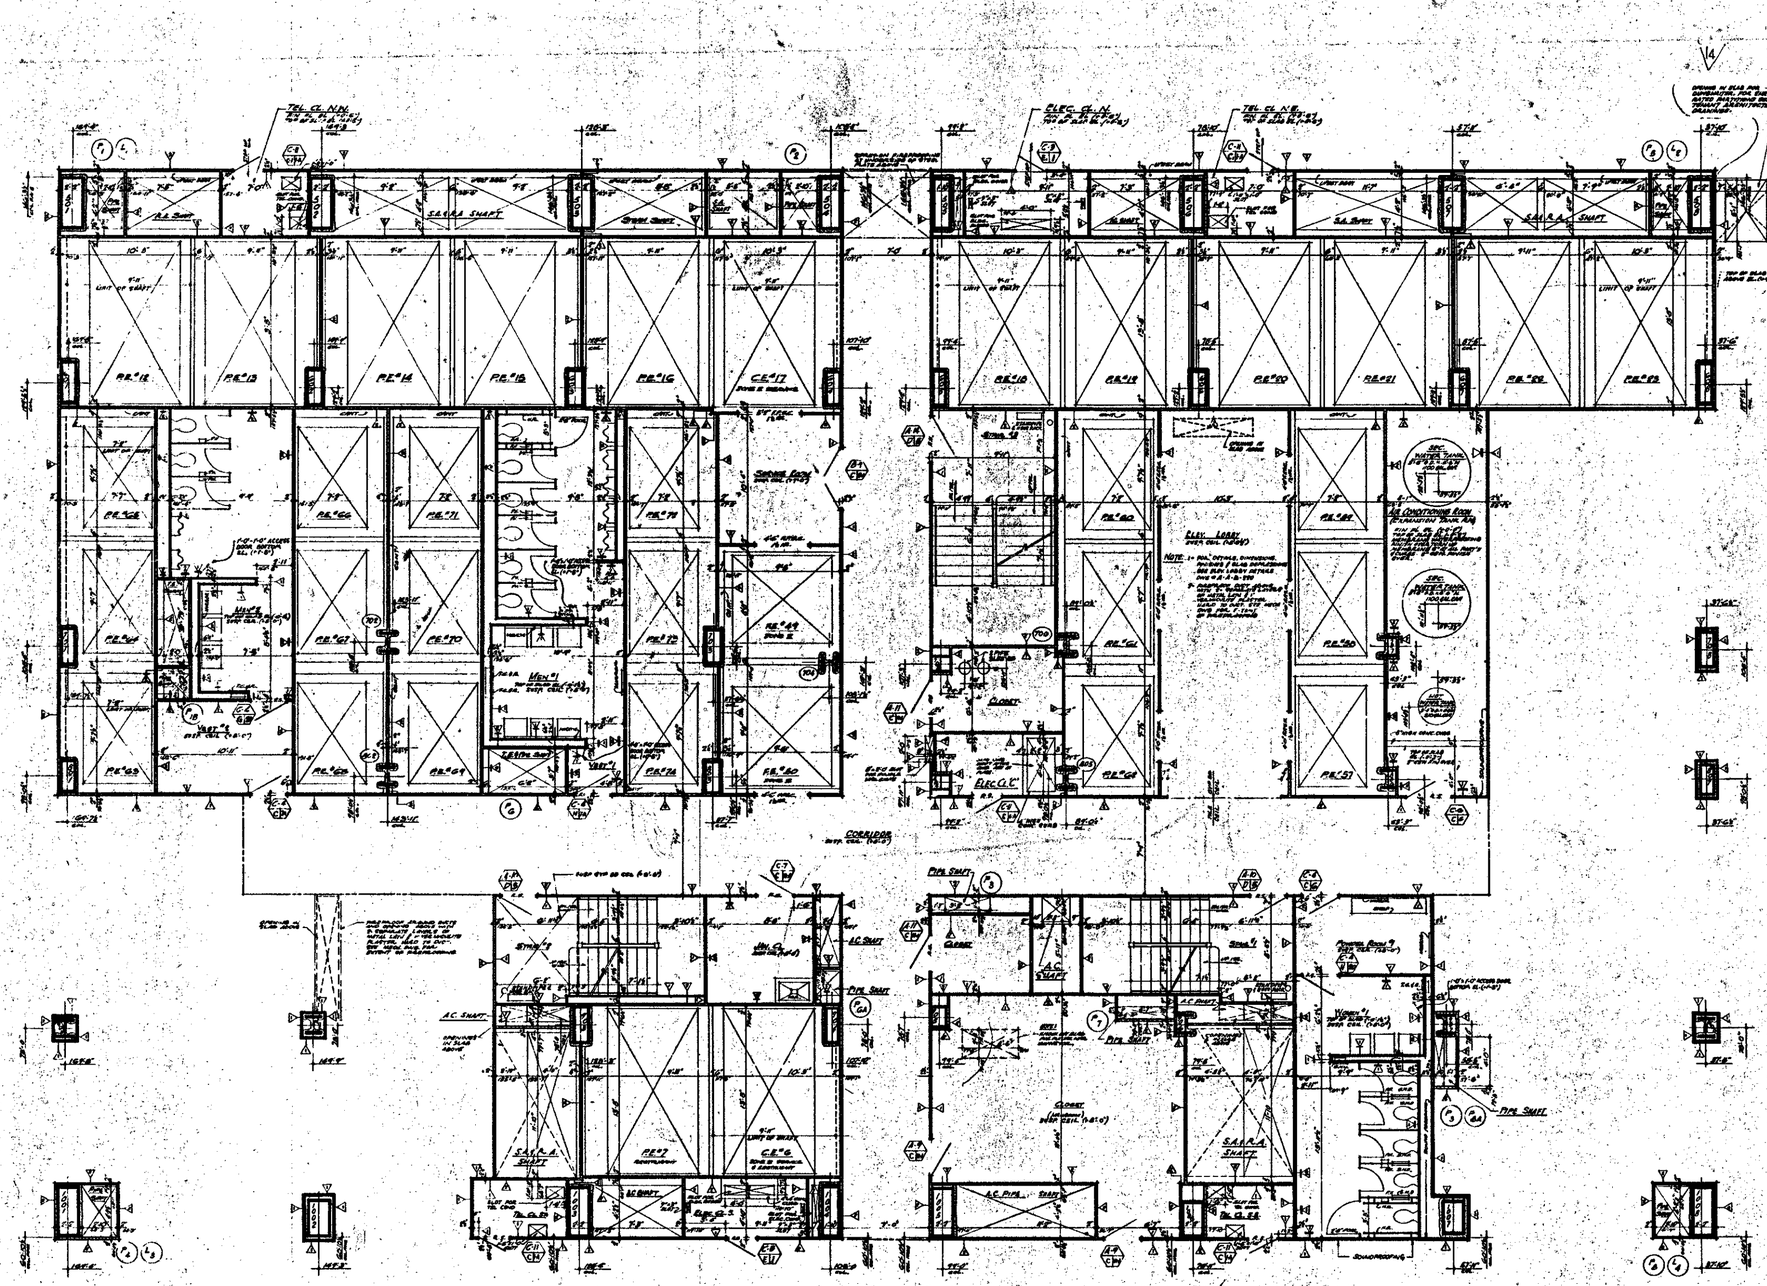


BUILDING AND CODES AND IN THE PROCESS OF COMPLETION

CONTRACT	NO	DRAWING	date 6-1-66
		8-15-70	A-78
		1-30-70	A-18
		1-30-70	A-89
		1-30-70	A-107
		5.23.69	A-71
		5.23.69	A-96
S-963	A-177	5.23.69	A-17
6-8-9	A-164	5.26.69	A-23
4-1-71	A-125	8-11-65	A-110
12-5-70	A-126	8-25-66	A-2

REVISIONS

REVISIONS

APPROVED
CHIEF, PLANNING DIVISION
DATE

REGISTERED ARCHITECT

THE WORLD TRADE CENTER
THE PORT OF NEW YORK AUTHORITY

MINORU YAMASAKI & ASSOCIATES — MINORU YAMASAKI, ARCHITECT
EMERY ROTH & SONS — RICHARD ROTH, ARCHITECT
WORTHINGTON, SKILLING, HELLE & JACKSON — STRUCTURAL ENGINEERS
JAROS, BAUM & BOLLES — MECHANICAL ENGINEERS
JOSEPH R. LORING & ASSOCIATES — ELECTRICAL ENGINEERS
THE PORT OF NEW YORK AUTHORITY — PLANNING, UTILITIES, FOUNDATIONS

1/4"-1'-0"

TITLE: 60TH FLOOR CORE PLAN

DRAWN		CHECKED	
SCALE	1/4"=1'-0"	DATE	5-31-67
PROJECT NUMBER		SHEET	OF
DRAWING NUMBER		A-A-94	