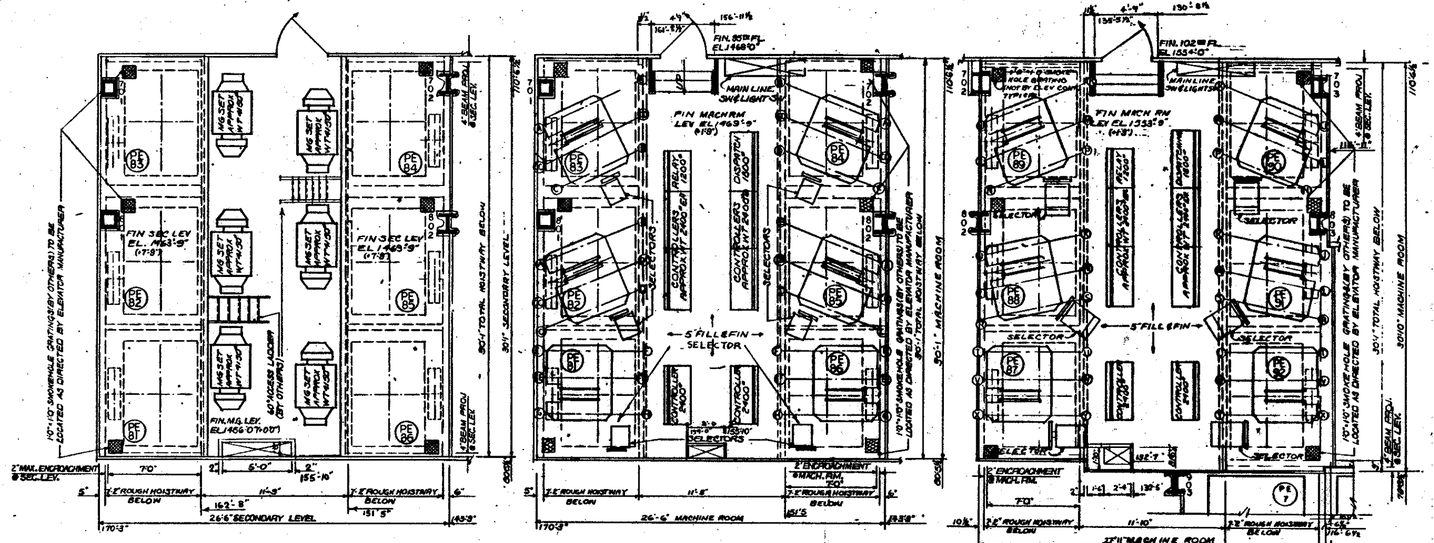


SECONDARY LEVEL
BANK 'B'
94TH FLOOR


MACHINE ROOM
BANK 'B'
95TH FLOOR

MACHINE ROOM
BANK 'C'
102ND FLOOR

REACTIONS

A	27.0°	G	26.0°	N	12.4	V	5.0°	EE	4.9°
B	15.5°	H	16.3°	P	14.1	W	5.0°	FF	3.1°
C	11.6°	J	25.2°	R	12.9°	X	26.1°		
D	12.3°	K	13.3°	S	14.1°	Y	15.4°		
E	14.6°	L	4.6°	T	16.7°	CC	4.5°		
F	9.5°	M	3.4°	U	10.1°	DD	8.5°		

NOTE: ALL LIVE LOADS HAVE BEEN DOUBLED FOR IMPACT

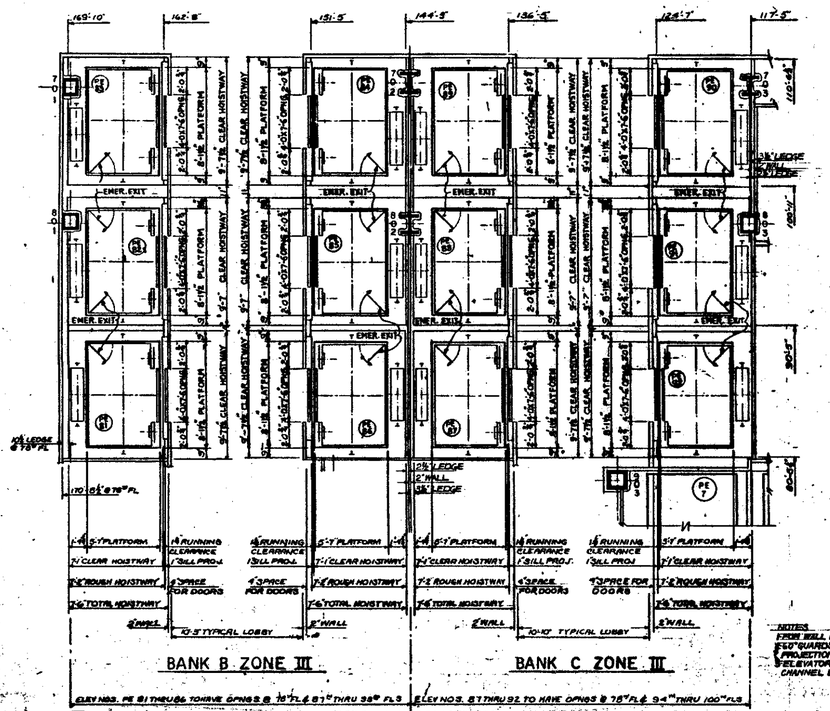


BANK B ZONE III

BANK C ZONE III

ELEV NOS. 95 & 81 THRU 86 & 70 HAVE OPNGS @ 70'-0" FL & 81ST THRU 94TH FLS

ELEV NOS. 87 THRU 92 TO HAVE OPNGS @ 75'-0" FL & 94TH THRU 100TH FLS

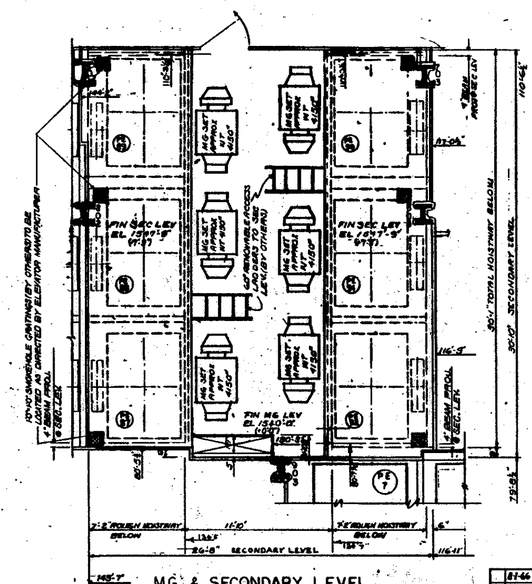

MG & SECONDARY LEVEL
BANK 'C'
101ST FLOOR

NOTES
1. FOR WALL LOCATIONS SEE DWG. L-A-8
2. SILL GUARDS PROVIDED ALL BEAM PROJECTIONS & 8" ABOVE (BY OTHERS)
3. ELEVATOR CONTRACTOR TO PROVIDE CHANNEL BACKING AS REQUIRED

NO.	DATE	ISSUED FOR BID	BY
1	8-21-67	—	YAMA
2	11-3-67	—	YAMA

REVISIONS

APPROVED

CHIEF, PLANNING DIVISION

DATE

THE WORLD TRADE CENTER

THE PORT OF NEW YORK AUTHORITY

MINORU YAMASAKI & ASSOCIATES — MINORU YAMASAKI, ARCHITECT
EMERY ROTH & SONS — RICHARD ROTH, ARCHITECT
WORTHINGTON, SKILLING, HELLE & JACKSON — STRUCTURAL ENGINEERS
JAROS, BAUM & BOLLES — MECHANICAL ENGINEERS
JOSEPH R. LORING & ASSOCIATES — ELECTRICAL ENGINEERS
THE PORT OF NEW YORK AUTHORITY — PAVING, UTILITIES, FOUNDATIONS

TITLE: ZONE III
BANKS 'B' & 'C' - SECONDARY & MACHINE ROOM PLANS

DRAWN	RSC	CHECKED	CLR
SCALE	1/4"=1'-0"	DATE	7-15-66
PROJECT ENGINEER		SHEET	OF
PROJECT NUMBER	L-A-12		