

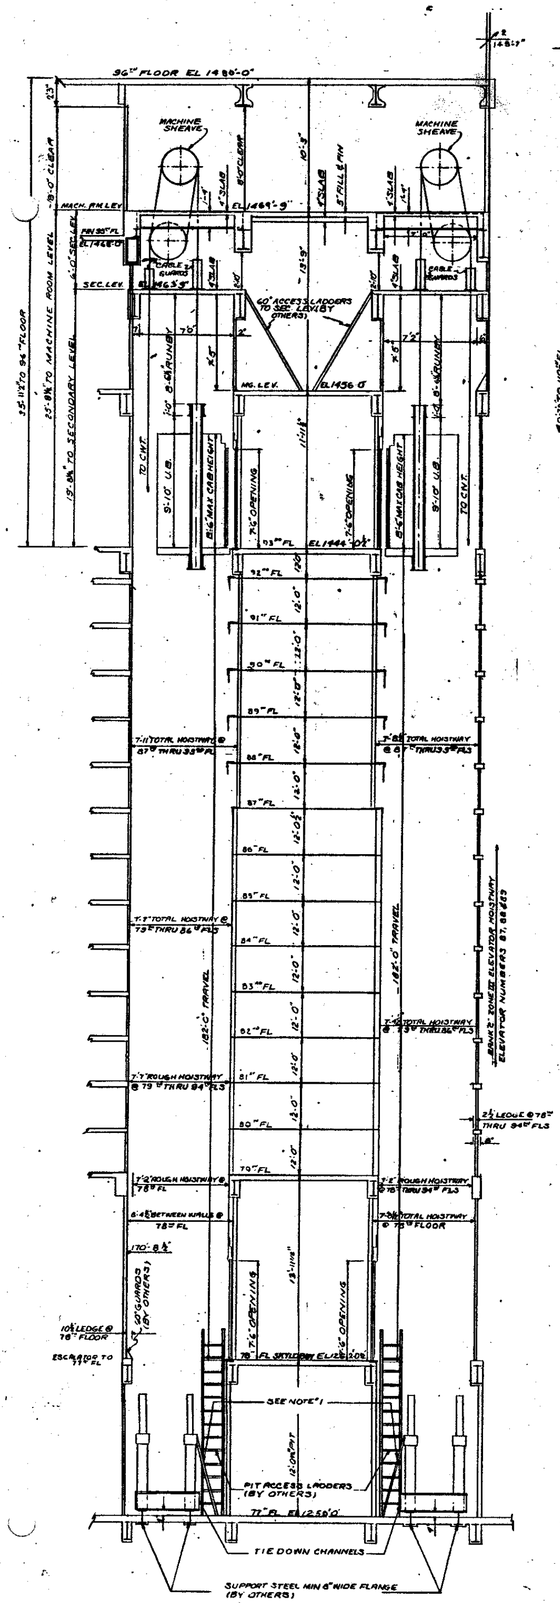



SECTION 14-14
ELEVATORS 81 THRU 86
ZONE III BANK B

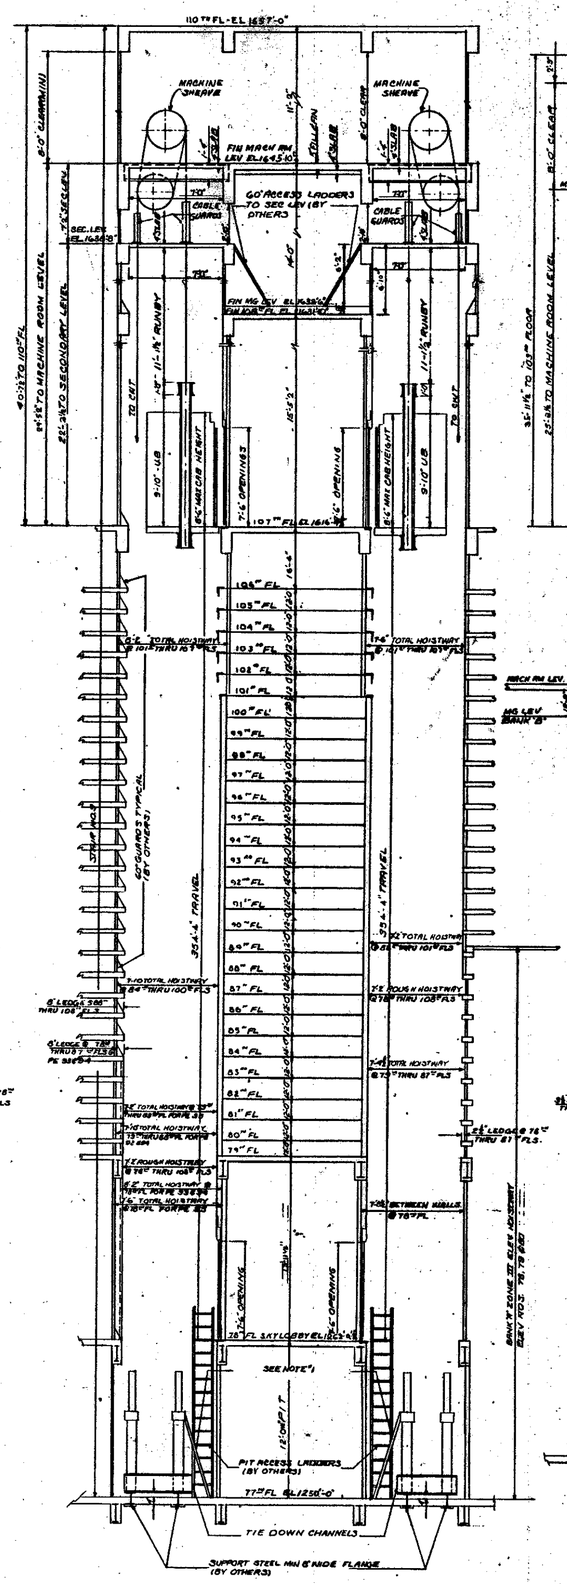

SECTION 16-16
ELEVATORS 93 THRU 98
ZONE III BANK D

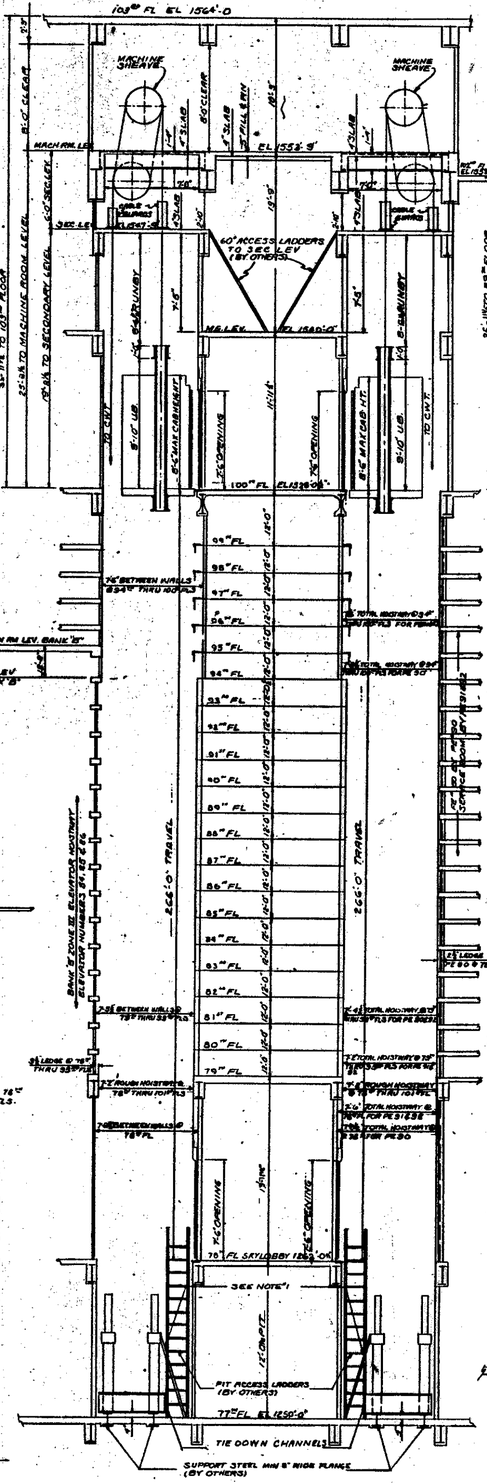

SECTION 15-15
ELEVATORS 87 THRU 92
ZONE III BANK C

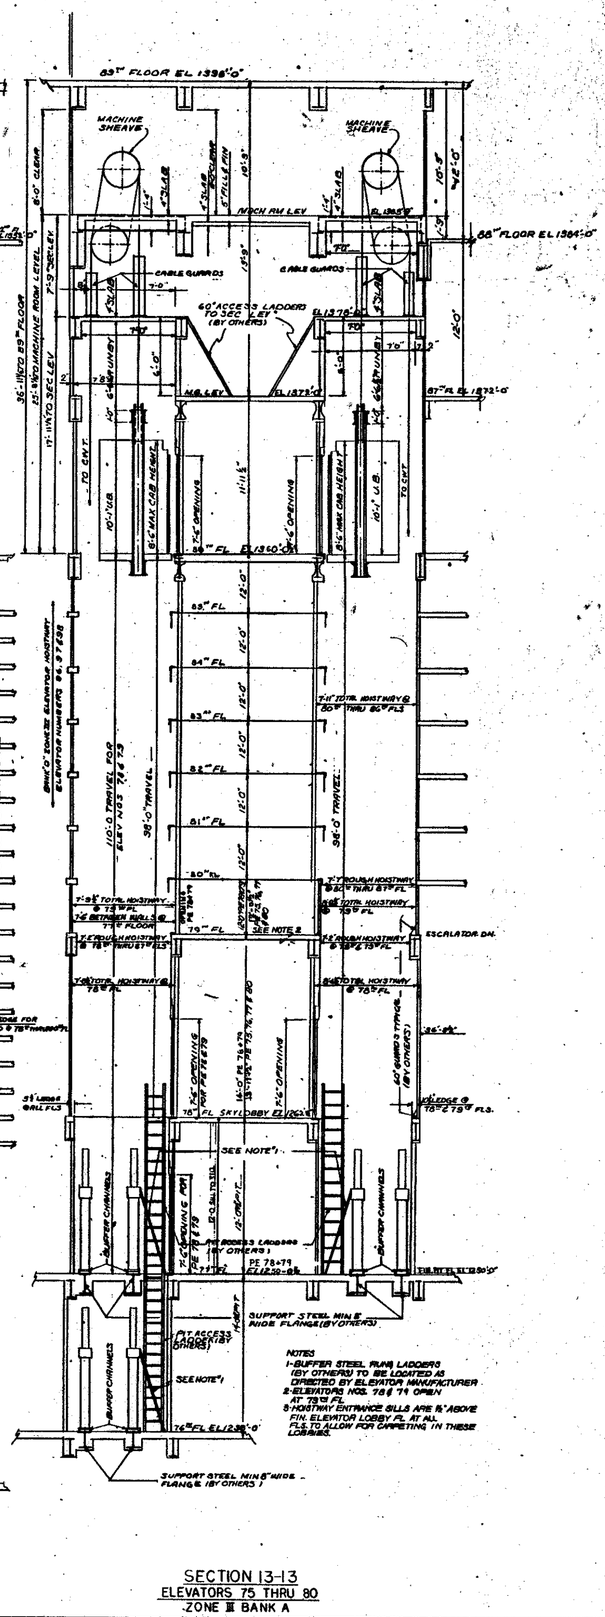

SECTION 13-13
ELEVATORS 75 THRU 80
ZONE III BANK A

NO.	DATE	REVISIONS	BY
1	9-29-67	—	JWH
2	10-6-67	—	JWH

NO.	DATE	REVISIONS	BY

APPROVED
CHIEF, PLANNING DIVISION
DATE

THE WORLD TRADE CENTER
THE PORT OF NEW YORK AUTHORITY

MINORU YAMASAKI & ASSOCIATES — MINORU YAMASAKI, ARCHITECT
EMERY ROTH & SONS — RICHARD ROTH, ARCHITECT
WORTHINGTON, SKILLING, HELLE & JACKSON — STRUCTURAL ENGINEERS
JAROS, BAUM & BOLLES — MECHANICAL ENGINEERS
JOSEPH R. LORING & ASSOCIATES — ELECTRICAL ENGINEERS
THE PORT OF NEW YORK AUTHORITY — PAVING, UTILITIES, FOUNDATIONS

TITLE: ZONE III - ELEVATIONS BANKS A B C & D

DRAWN	RSC	CHECKED	CLK
SCALE	1/8"=1'-0"	DATE	7-15-66
PROJECT NUMBER		SHEET	OF
DRAWING NUMBER	L-A-13		