
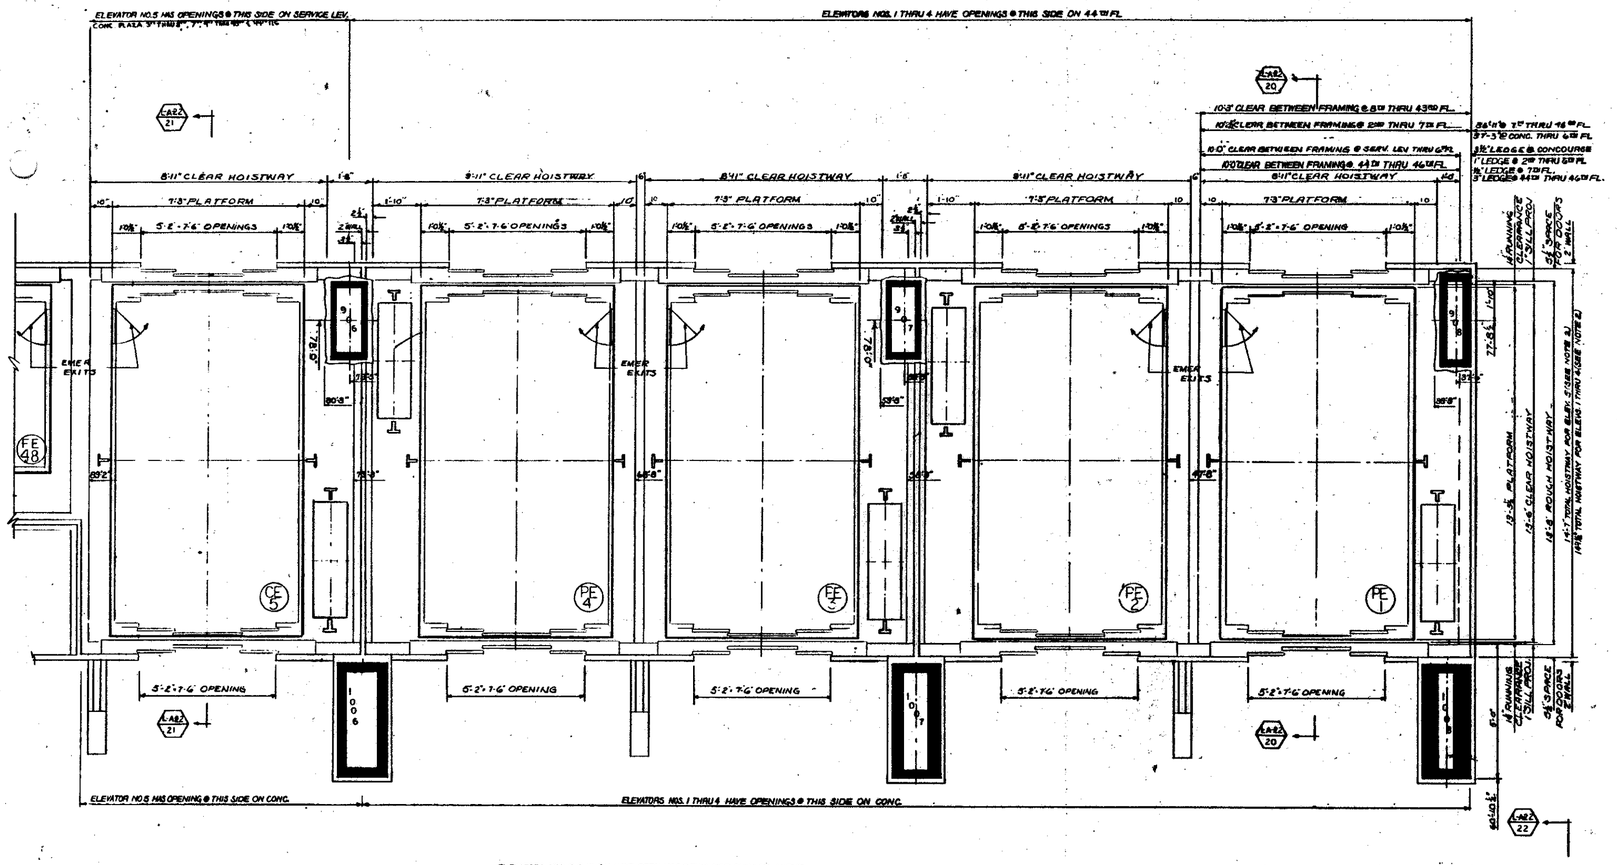


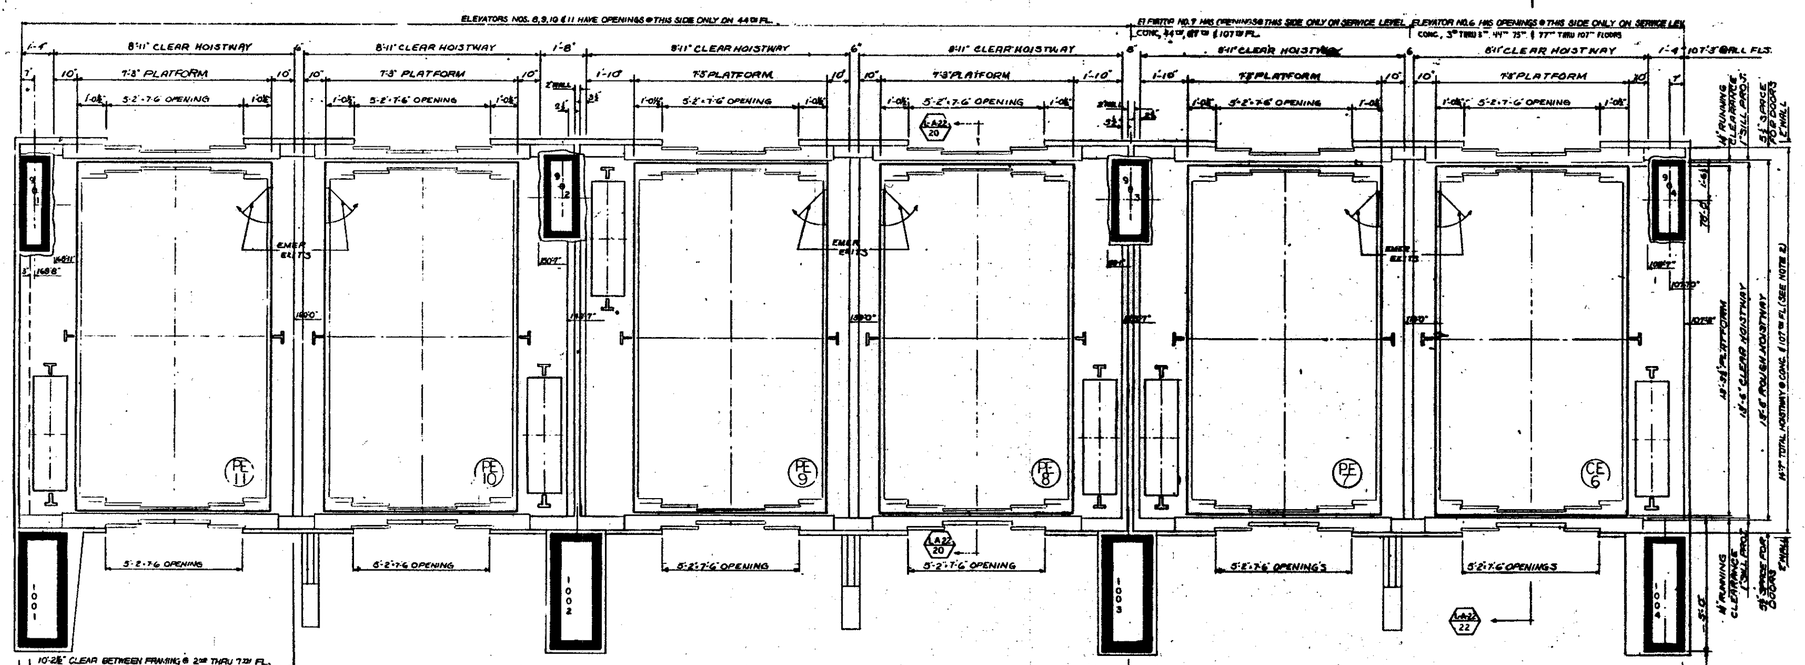

ZONE II SHUTTLE ELEVATORS

NOTE
1) MAXIMUM DISTANCE BETWEEN TOP OF RAIL SUPPORT STEEL AT ONE FLOOR TO BOTTOM OF RAIL SUPPORT STEEL ABOVE TO BE 13'-0" IN.
2) FOR WALL LOCATIONS SEE DWG NO L-A-22.
3) FOR SCHEDULE OF OPENINGS SEE DWG NO. L-A-23
4) 1/2" CEMENT CANTS REQ'D. ON BEAM PROJECTIONS 6" & ABOVE (BY OTHERS)

NO.	DATE	REVISIONS	BY
1	5-22-67	—	JRM
2	5-5-67	—	JRM

APPROVED
CHIEF, PLANNING DIVISION
DATE

THE WORLD TRADE CENTER

THE PORT OF NEW YORK AUTHORITY

MINORU YAMASAKI & ASSOCIATES
MINORU YAMASAKI, ARCHITECT

EMERY ROTH & SONS
RICHARD ROTH, ARCHITECT

WORTHINGTON, SKILLING, HELLE & JACKSON
STRUCTURAL ENGINEERS

JAROS, BAUM & BOLLES
MECHANICAL ENGINEERS

JOSEPH R. LORING & ASSOCIATES
ELECTRICAL ENGINEERS

THE PORT OF NEW YORK AUTHORITY
PAVING, UTILITIES, FOUNDATIONS

TITLE: SHUTTLE ELEVATORS NO. 1-11 HOISTWAY PLANS

DRAWN	R.S.C.	CHECKED	C.I.K.
SCALE	1/4"-1'-0"	DATE	7-15-66
PROJECT NUMBER		SHEET	OF
DRAWING NUMBER	L-A-15		