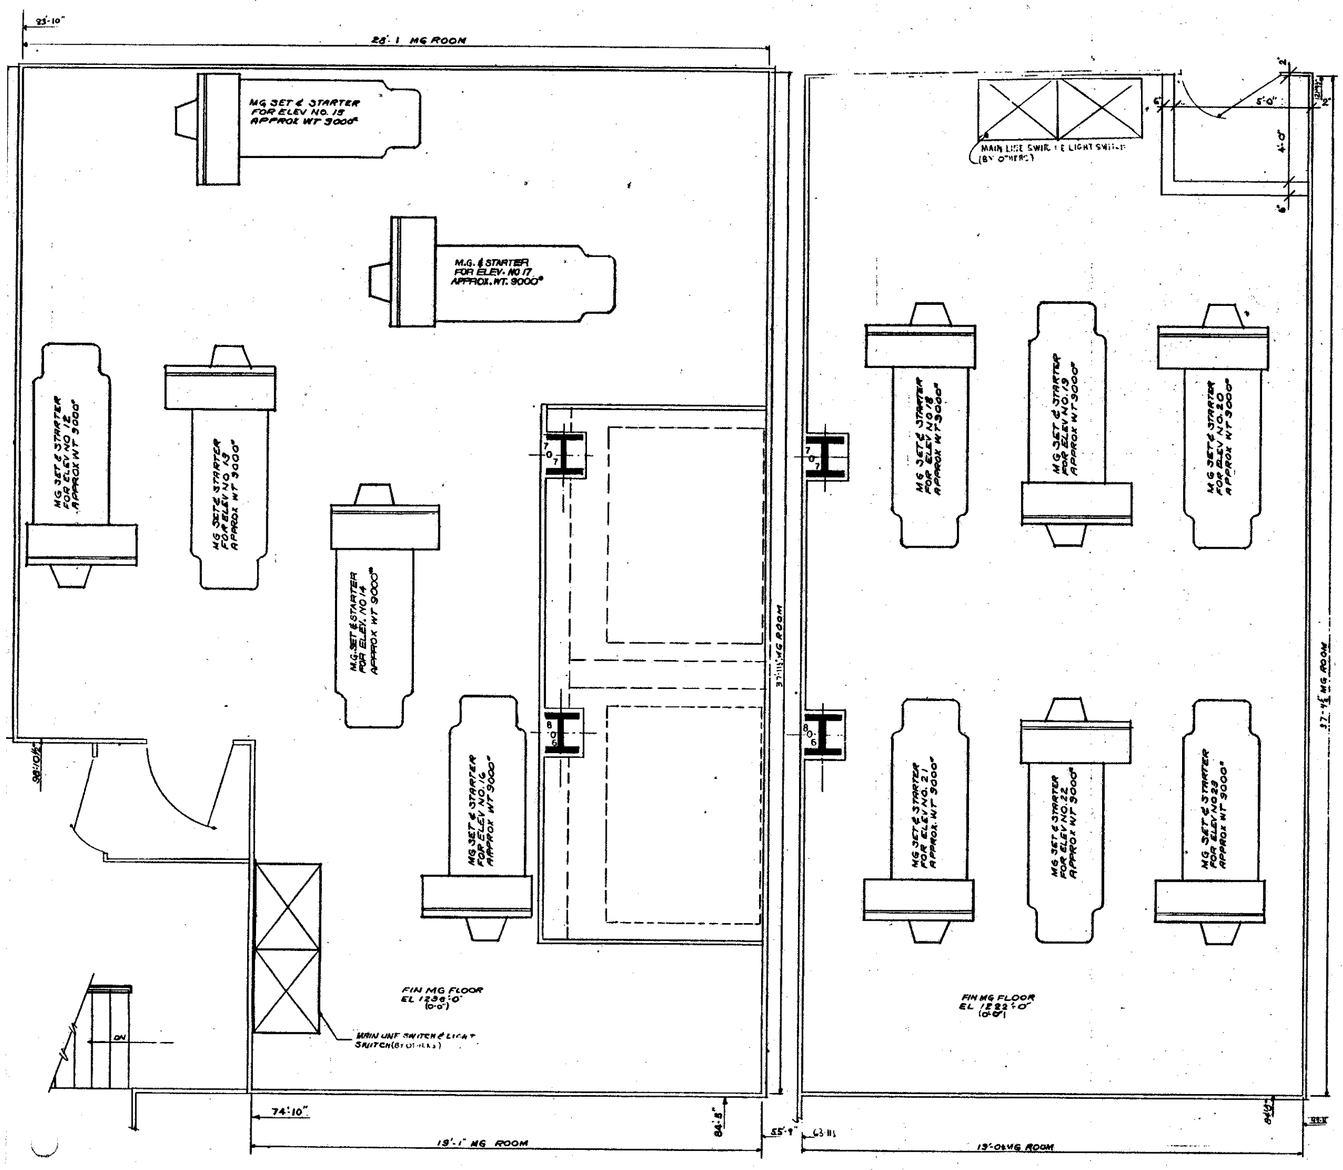


MG ROOM ZONE III SHUTTLE ELEVATORS,
76TH FLOOR
UPPER MECH LEVEL

MG ROOM ZONE III SHUTTLE ELEVATORS
75TH FLOOR
LOWER MECH LEVEL

MG ROOM ZONE II SHUTTLE ELEVATORS
41ST FLOOR

NO.	DATE	ISSUED FOR	BY
1	9-22-67	—	JMH
2	5-5-67	—	JMH

REVISIONS

APPROVED

CHIEF, PLANNING DIVISION

DATE

THE WORLD TRADE CENTER
THE PORT OF NEW YORK AUTHORITY

MINORU YAMASAKI & ASSOCIATES
MINORU YAMASAKI, ARCHITECT

WORTHINGTON, SKILLING, HELLE & JACKSON
STRUCTURAL ENGINEERS

JOSEPH R. LORING & ASSOCIATES
ELECTRICAL ENGINEERS

EMERY ROTH & SONS
RICHARD ROTH, ARCHITECT

JAROS, BAUM & BOLLES
MECHANICAL ENGINEERS

THE PORT OF NEW YORK AUTHORITY
PAVING, UTILITIES, FOUNDATIONS

TITLE: SHUTTLE ELEVATORS MG. ROOMS

DRAWN	R.S.C.	CHECKED	C.L.K.
SCALE	1/4"=1'-0"	DATE	1-15-68
PROJECT NUMBER		SHEET	OF
DRAWING NUMBER	LA-16		