
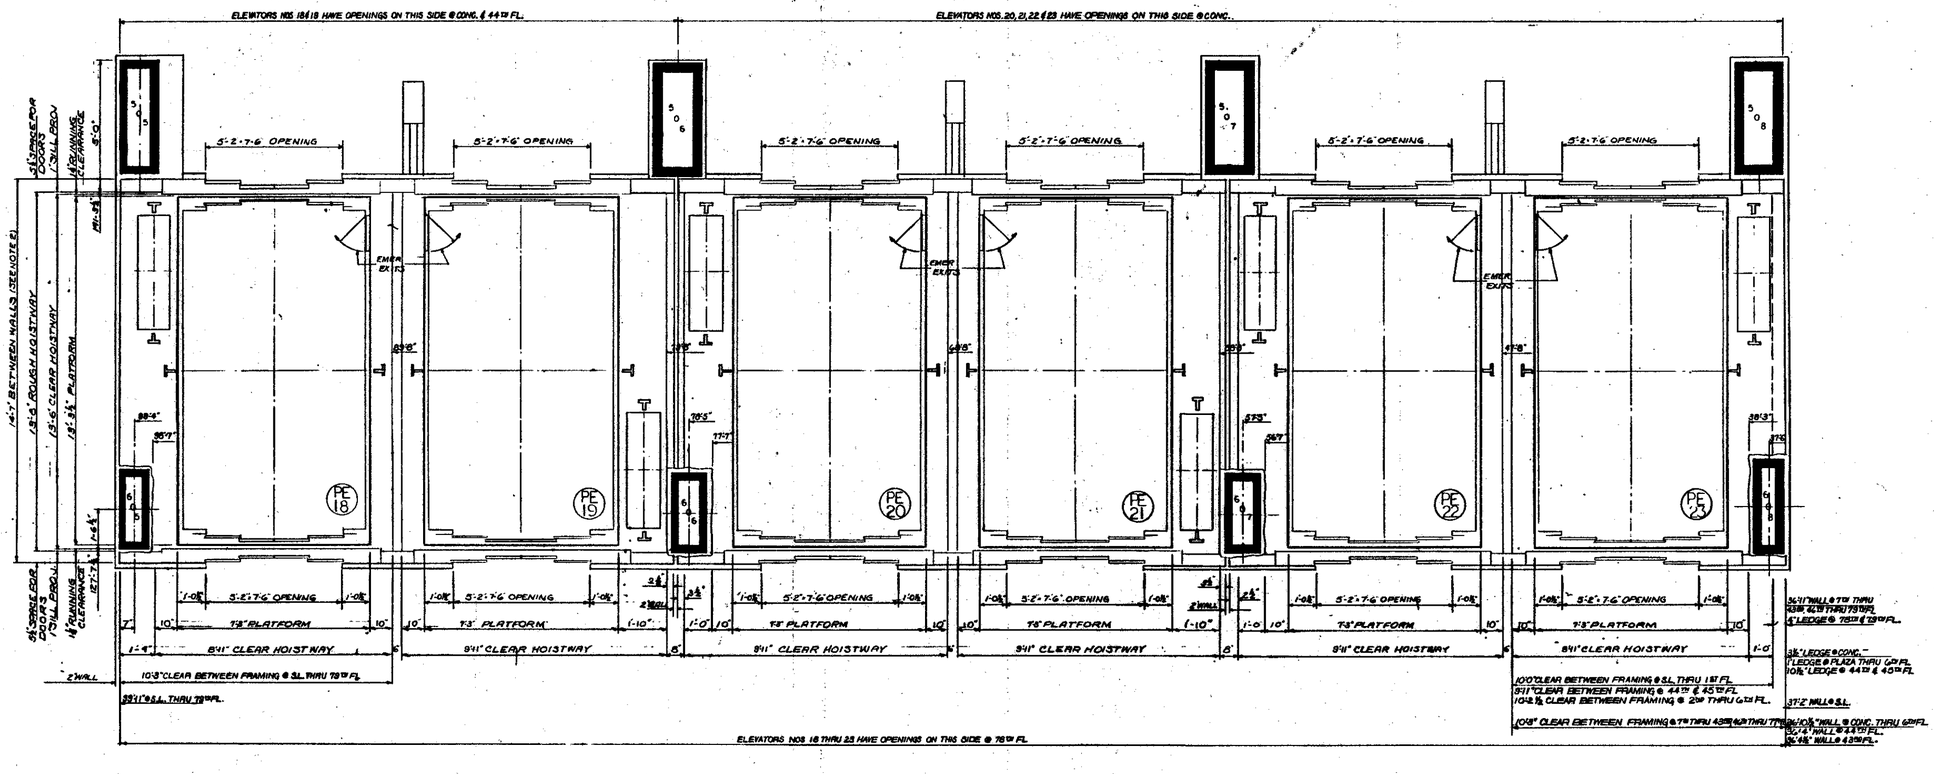


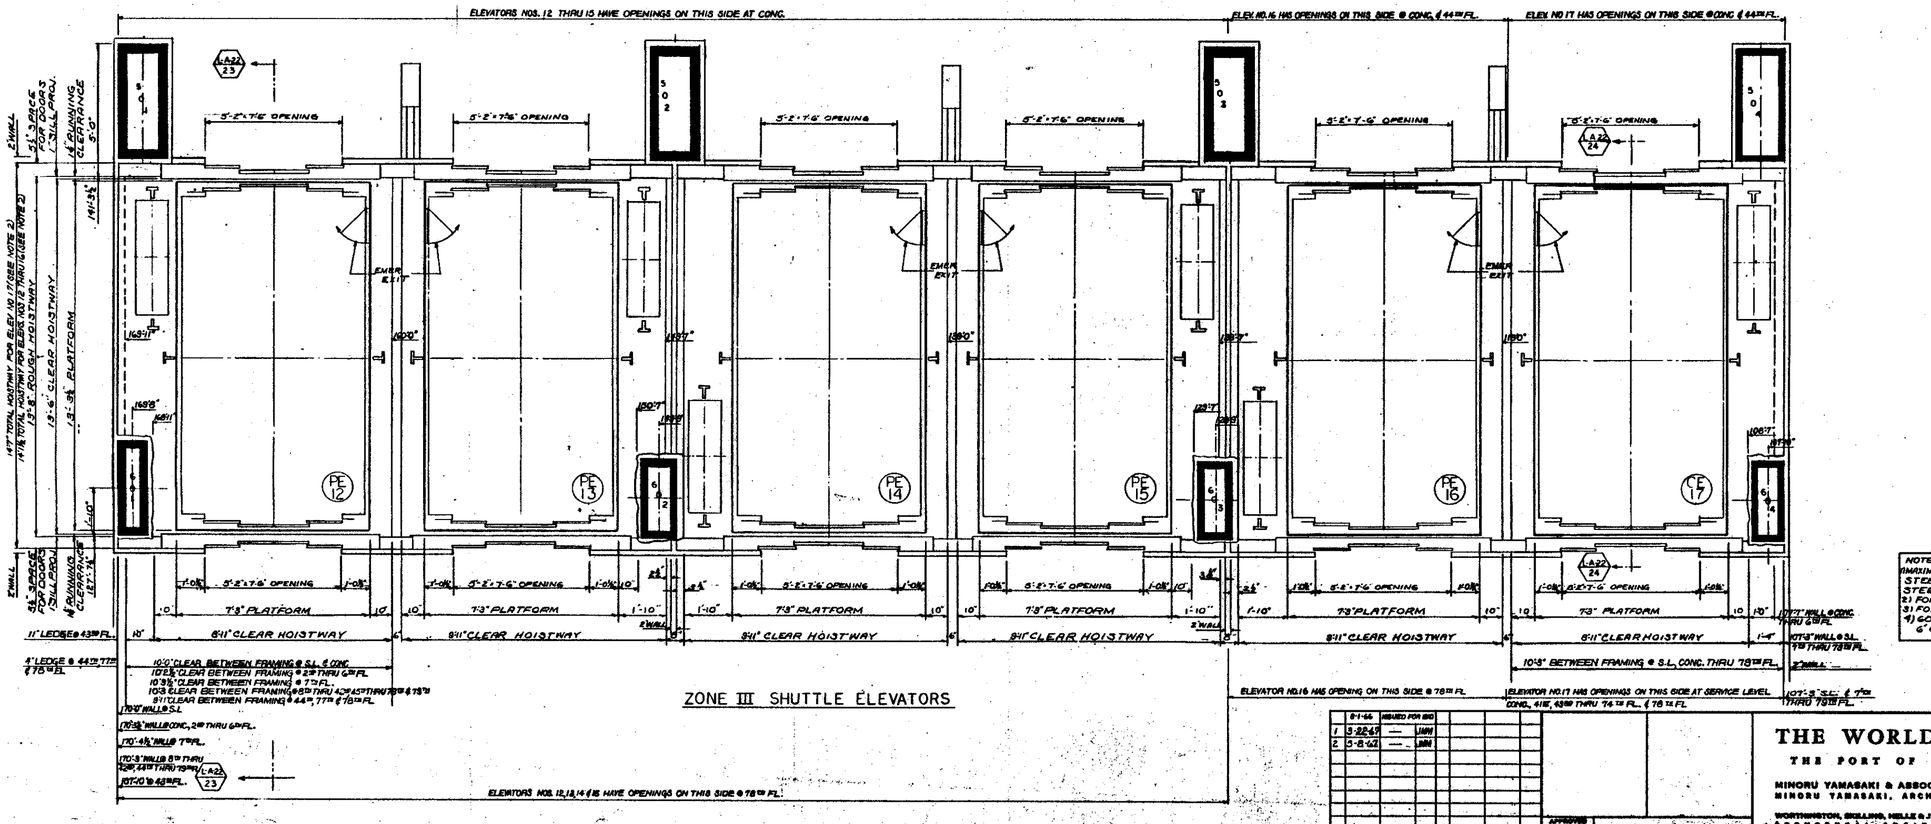

ZONE III SHUTTLE ELEVATORS

NOTE:
MAXIMUM DISTANCE BETWEEN TOP OF RAIL SUPPORT STEEL AT ONE FLOOR TO BOTTOM OF RAIL SUPPORT STEEL ABOVE TO BE 13FT.-0IN.
2) FOR WALL LOCATIONS SEE DWG NO. L-A-22
3) FOR OPENINGS SEE RISER DIAGRAM, DWG NO L-A-23
4) 60# CEMENT CANTS REQUIRED ON ALL BEAM PROJECTIONS 6" & ABOVE (BY OTHERS)

NO.	DATE	ISSUED FOR BID	BY
1	5-22-67	—	JMM
2	5-8-68	—	JMM

REVISIONS

APPROVED
CHIEF, PLANNING DIVISION
DATE

THE WORLD TRADE CENTER
THE PORT OF NEW YORK AUTHORITY

MINORU YAMASAKI & ASSOCIATES
MINORU YAMASAKI, ARCHITECT

EMERY ROTH & SONS
RICHARD ROTH, ARCHITECT

WORTHINGTON, SKILLING, HELLE & JACKSON
STRUCTURAL ENGINEERS

JAROS, BAUM & BOLLES
MECHANICAL ENGINEERS

JOSEPH R. LORING & ASSOCIATES
ELECTRICAL ENGINEERS

THE PORT OF NEW YORK AUTHORITY
PAVING, UTILITIES, FOUNDATIONS

TITLE: SHUTTLE ELEVATORS NOS 12-23 HOISTWAY PLANS

DRAWN	RSC	CHECKED	CLK
SCALE	1/4"=1'-0"	DATE	7-15-64
PROJECT NUMBER		SHEET	OF
DRAWING NUMBER	L-A-19		