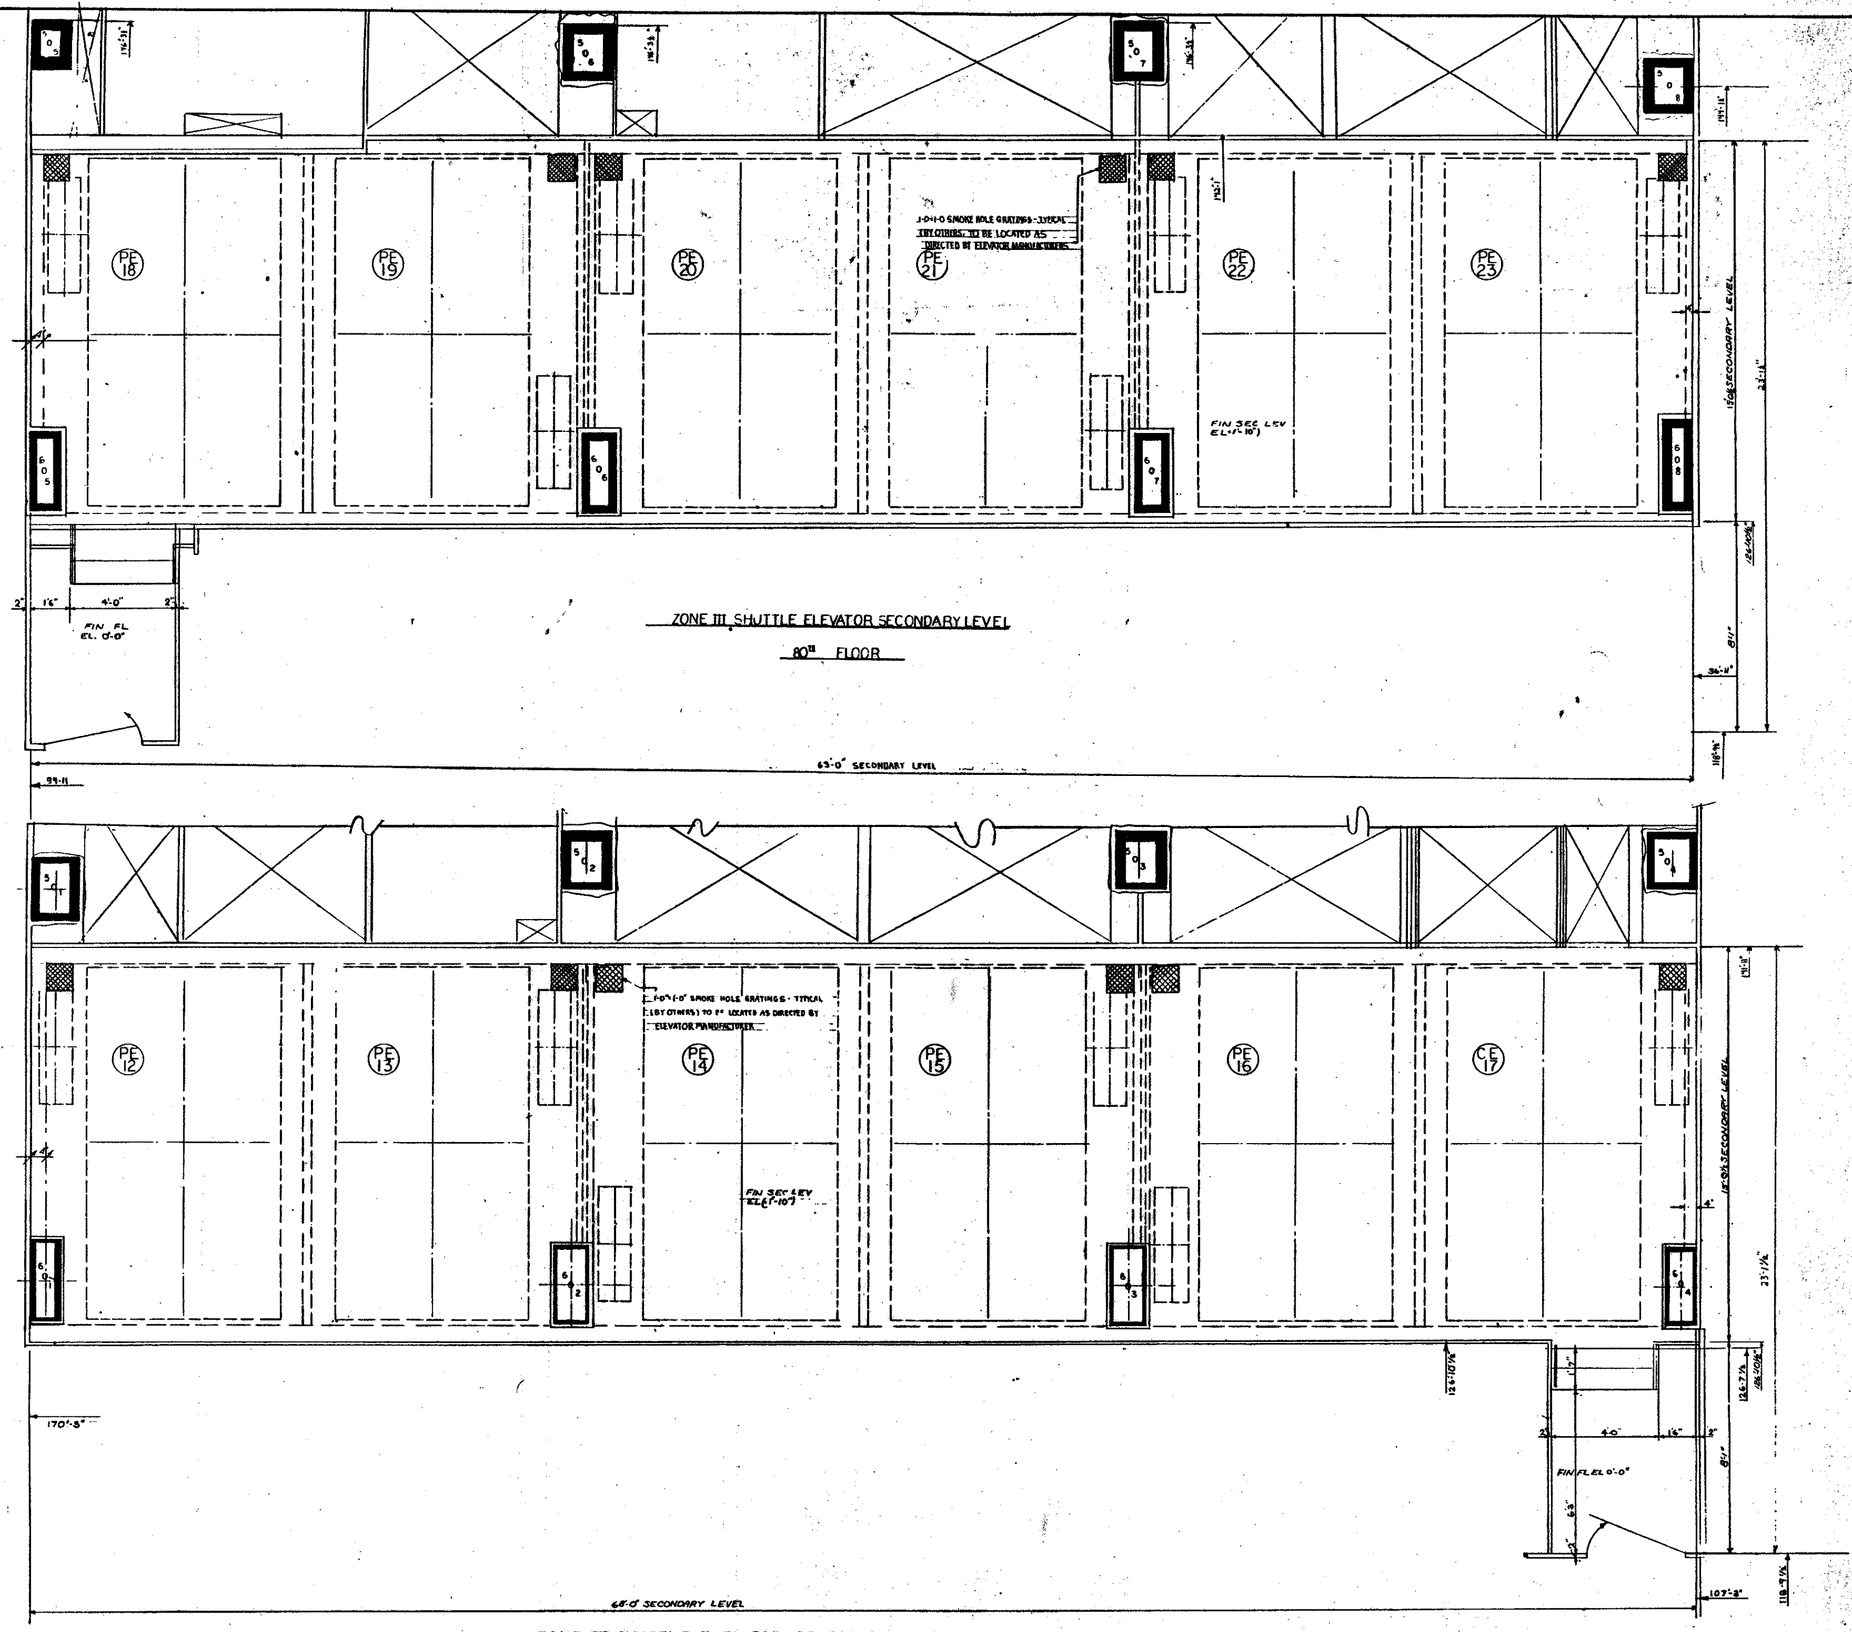


ZONE III SHUTTLE ELEVATOR SECONDARY LEVEL
80TH FLOOR

NO.	DATE	REVISIONS	BY
	8-1-66	ISSUED FOR BID	
1	3-22-67		JMF
2	5-8-67		JMF
3	9-12-67		RSC

APPROVED

CHIEF, PLANNING DIVISION

DATE

THE WORLD TRADE CENTER

THE PORT OF NEW YORK AUTHORITY

MINORU YAMASAKI & ASSOCIATES
MINORU YAMASAKI, ARCHITECT

EMERY ROTH & SONS
RICHARD ROTH, ARCHITECT

WORTHINGTON, SKILLING, HELLE & JACKSON
STRUCTURAL ENGINEERS

JAROS, BAUM & BOLLES
MECHANICAL ENGINEERS

JOSEPH R. LORING & ASSOCIATES
ELECTRICAL ENGINEERS

THE PORT OF NEW YORK AUTHORITY
PAVING, UTILITIES, FOUNDATIONS

TITLE: ZONE III SHUTTLE ELEVATOR SECONDARY LEVEL

DRAWN	RSC	CHECKED	CLK
SCALE	1/4"=1'-0"	DATE	7-15-66
PROJECT NUMBER		SHEET	OF
DRAWING NUMBER	L-A-20		