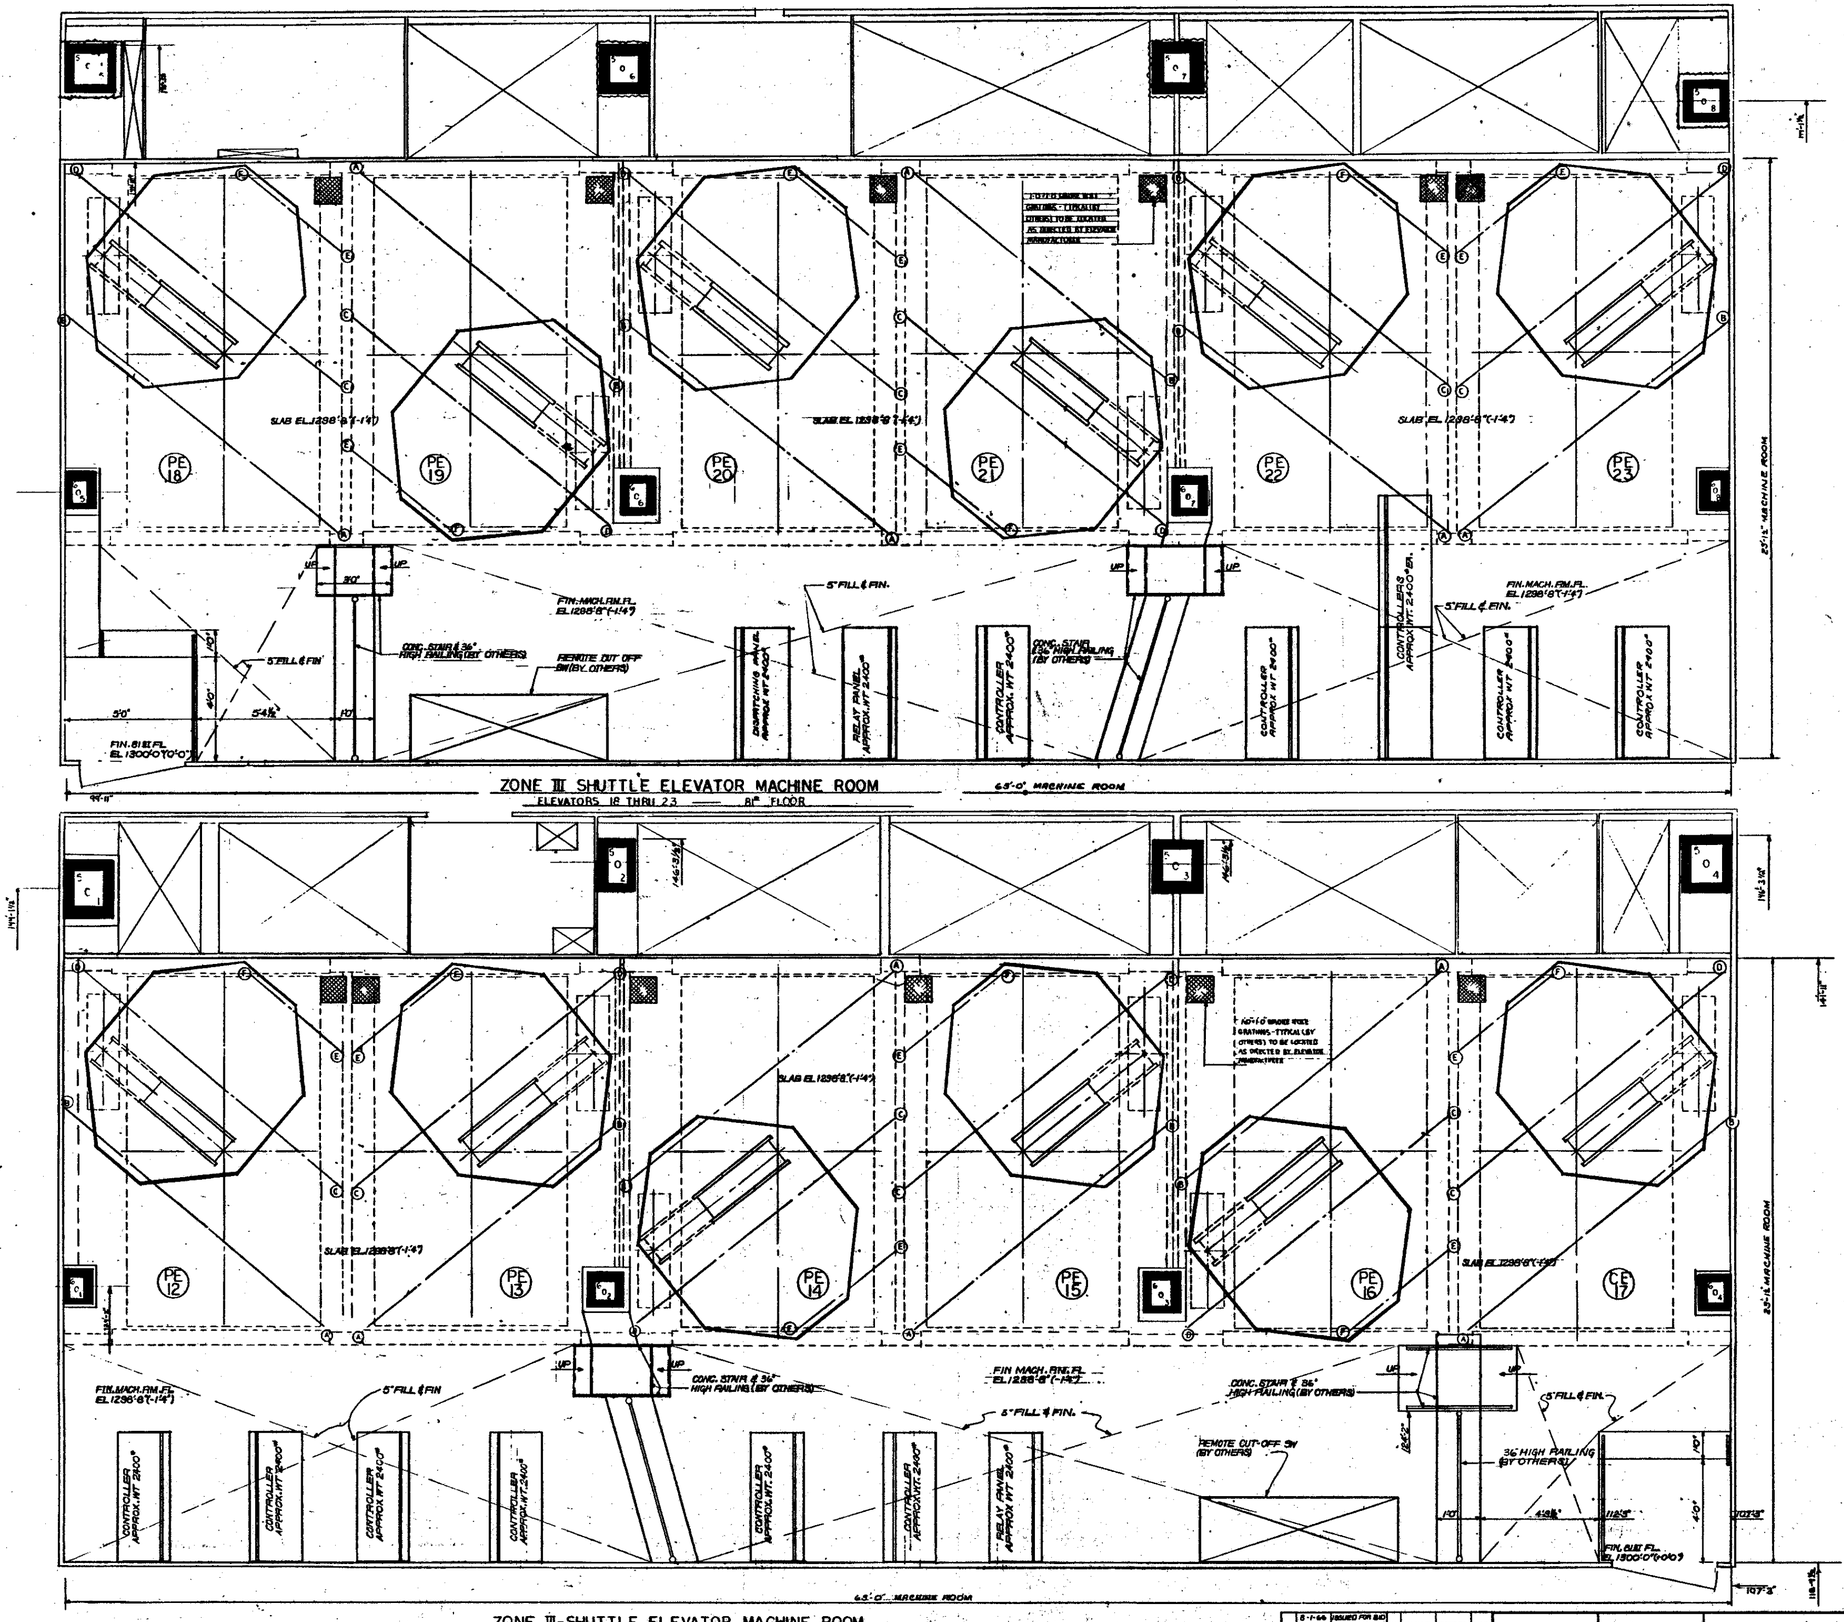


REACTIONS			
A	44.8°	D	4.7°
B	111.0°	E	30.0°
C	3.9°	F	67.0°

NOTE: ALL LIVE LOADS HAVE BEEN DOUBLED FOR IMPACT

ZONE III-SHUTTLE ELEVATOR MACHINE ROOM
81ST FLOOR

NO.	DATE	ISSUED FOR BID	BY
1	5-22-67	—	JMM
2	5-8-67	—	JMM
3	5-22-67	—	RSC

REVISIONS

APPROVED
CHIEF, PLANNING DIVISION
DATE

THE WORLD TRADE CENTER
THE PORT OF NEW YORK AUTHORITY

MINORU YAMASAKI & ASSOCIATES
MINORU YAMASAKI, ARCHITECT

EMERY ROTH & SONS
RICHARD ROTH, ARCHITECT

WORTHINGTON, SKILLING, HELLE & JACKSON
STRUCTURAL ENGINEERS

JAROS, BAUM & BOLLES
MECHANICAL ENGINEERS

JOSEPH R. LORING & ASSOCIATES
ELECTRICAL ENGINEERS

THE PORT OF NEW YORK AUTHORITY
PAVING, UTILITIES, FOUNDATIONS

TITLE: ZONE III SHUTTLE ELEVATORS MACHINE ROOM

DRAWN	R.S.C.	CHECKED	C.L.K.
SCALE	1/4"=1'-0"	DATE	7-10-68
PROJECT NUMBER		SHEET	OF

L-A-21