

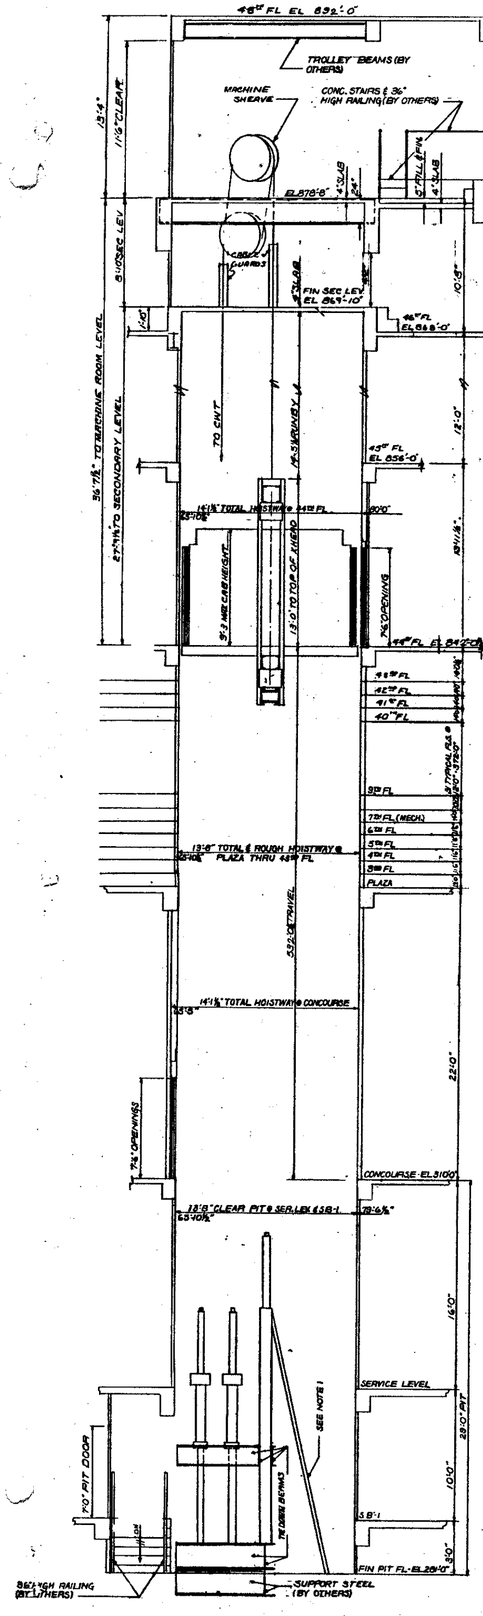



SECTION 20-20
ELEVATORS NOS 1-4 & 8-11
ZONE II SHUTTLES

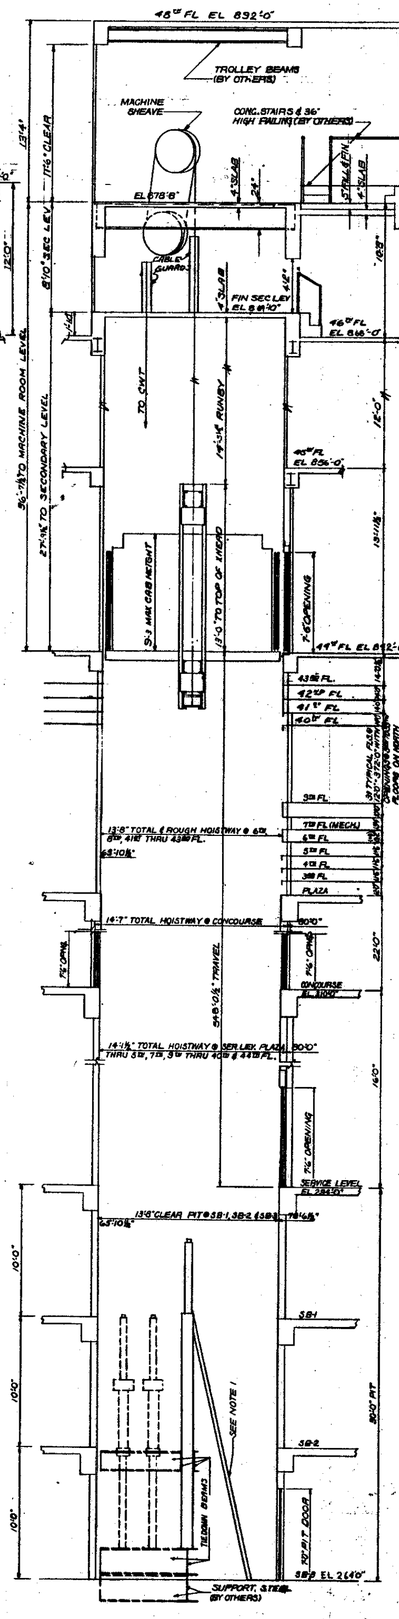


SECTION 21-21
ELEVATOR NO 5
ZONE I SERVICE ELEVATOR

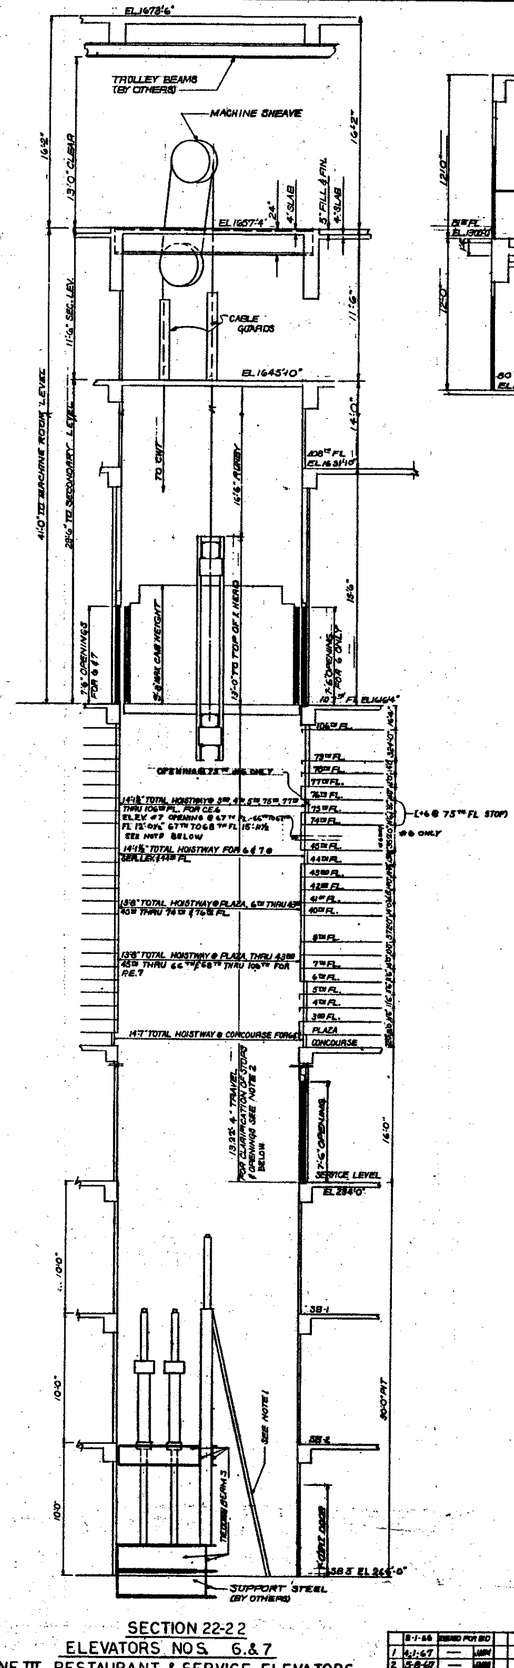

SECTION 22-22
ELEVATORS NOS. 6 & 7
ZONE III RESTAURANT & SERVICE ELEVATORS

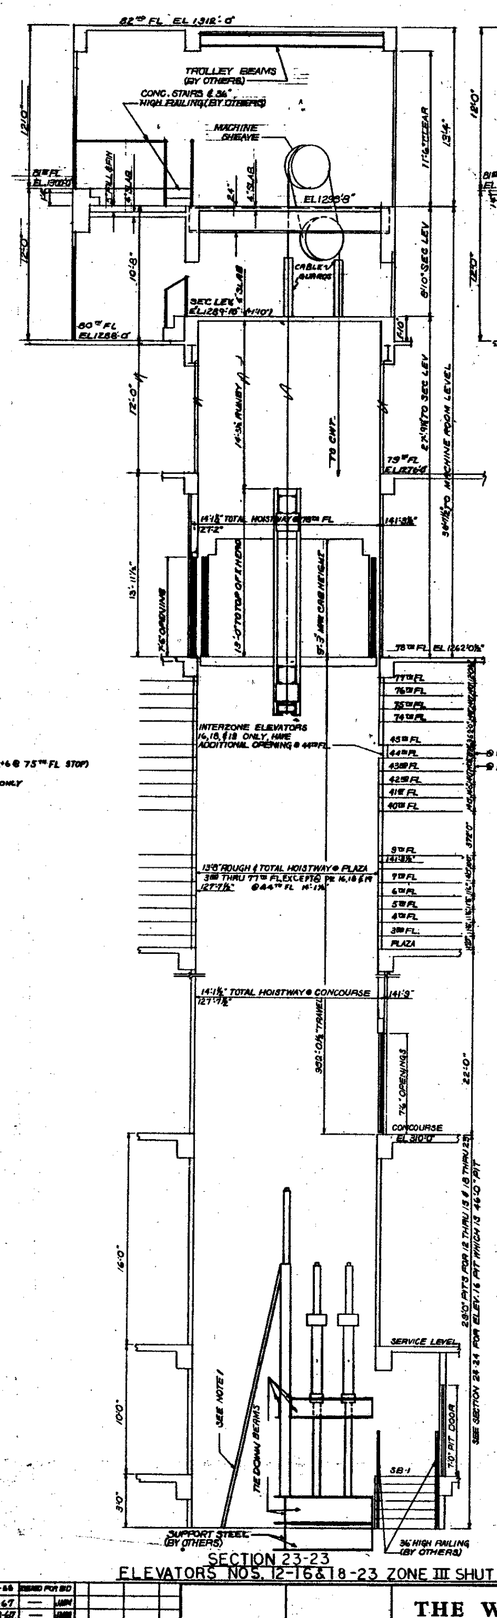

SECTION 23-23
ELEVATORS NOS. 12-16 & 18-23 ZONE III SHUTTLES

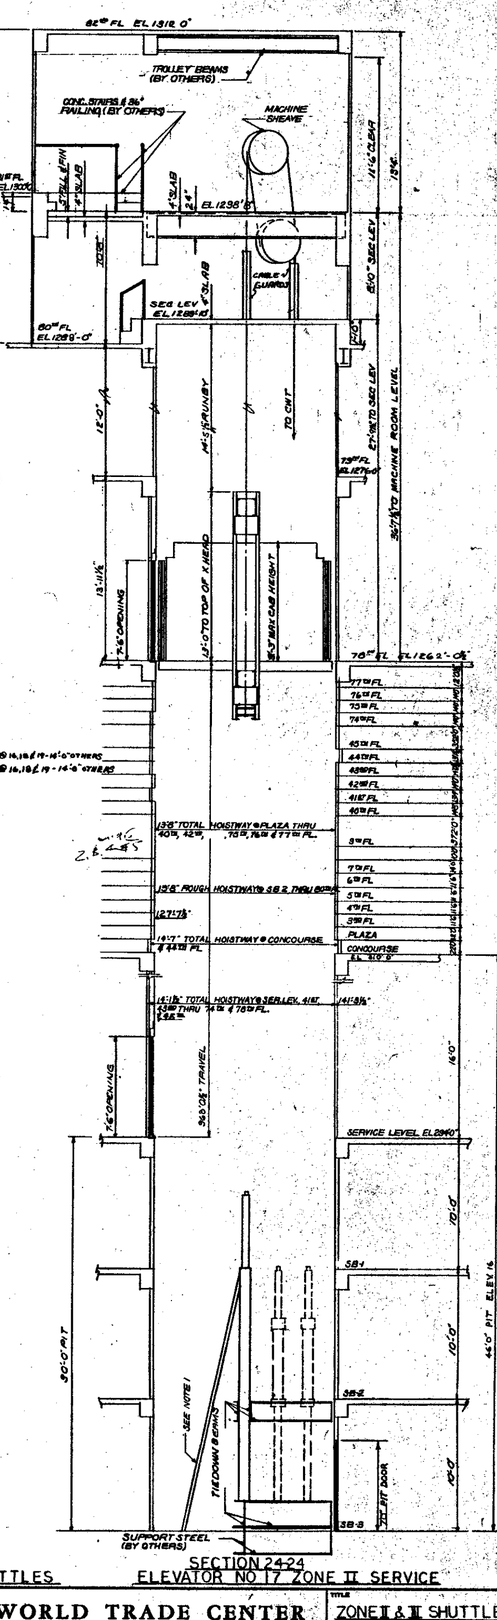

SECTION 24-24
ELEVATOR NO 17 ZONE II SERVICE

NOTES
1- BUMPER STEEL RUNS, LADDERS (BY OTHERS) TO BE LOCATED AS DIRECTED BY ELEVATOR CONTRACTOR
2- FOR SCHEDULE OF OPENINGS SEE DWG NO L-A-22
3- BUMPER BLOCKING BY ELEV CONT.

NO.	DATE	DESCRIPTION	BY
1	4-1-67	—	MBM
2	5-8-67	—	MBM

REVISIONS

APPROVED
OWNER, PLANNING DIVISION
DATE

THE WORLD TRADE CENTER
THE PORT OF NEW YORK AUTHORITY

MINORU YAMASAKI & ASSOCIATES
MINORU YAMASAKI, ARCHITECT

EMERY ROTH & SONS
RICHARD ROTH, ARCHITECT

WORTHINGTON, SKILLING, HELLE & JACKSON
STRUCTURAL ENGINEERS

JAROS, BAUM & BOLLES
MECHANICAL ENGINEERS

JOSEPH R. LORING & ASSOCIATES
ELECTRICAL ENGINEERS

THE PORT OF NEW YORK AUTHORITY
PAVING, UTILITIES, FOUNDATIONS

TITLE: ZONE I & II SHUTTLE ELEVATORS-ELEVATIONS

DRAWN	R&C	CHECKED	CLK
SCALE	1/4"=1'-0"	DATE	7-15-66
PROJECT MANAGER		APPROVED	
DRAWING NO.	L-A-22		