

NOTE TO STRUCTURAL ENGINEER
1. LOADS ARE UNIFORMALLY DISTRIBUTED & A FURTHER APPROPRIATE ALLOWANCE SHOULD BE MADE FOR DYNAMIC STRESSES DUE TO MOVING LOADS WHICH ARE APPROXIMATELY 33% TOTAL LOAD GIVEN
2. TOP OF SUPPORT BEAMS TO BE LOCATED A MIN. OF 4½" BELOW FIN. FLOOR.

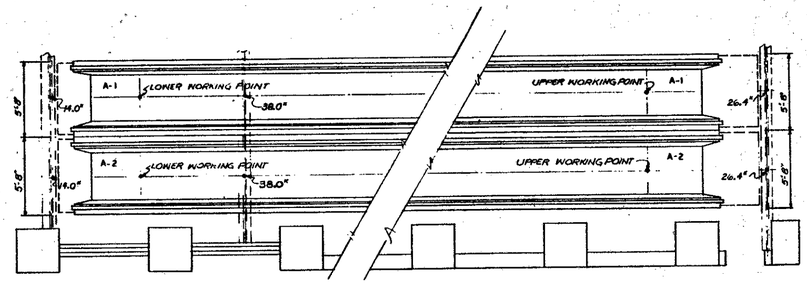


PART PLAN CONCOURSE LEVEL

PART PLAN PLAZA LEVEL

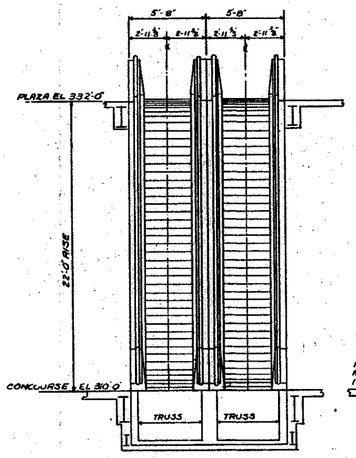

SECTION A-A

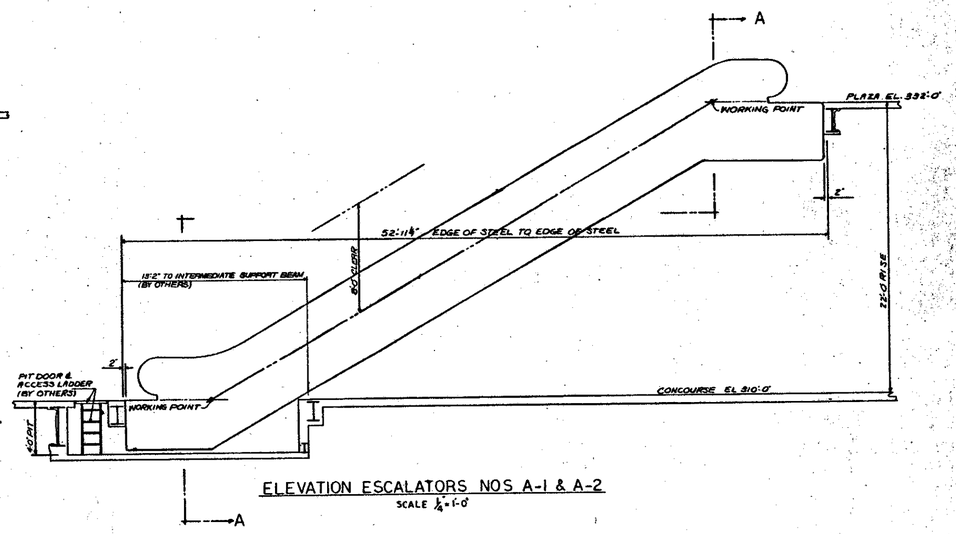

ELEVATION ESCALATORS NOS A-1 & A-2
SCALE ½"=1'-0"

NO.	DATE	SUB. NO.	BY	NO.	DATE	SUB. NO.	BY
	8-15-66	ISSUED FOR BID.					
1	9-22-66	—	UM				
2	4-5-67	—	JMM				
3	5-13-67	—	JMM				
4	9-28-67	—	R.S.C.				

REVISIONS

APPROVED

CHIEF, PLANNING DIVISION

DATE

THE WORLD TRADE CENTER
THE PORT OF NEW YORK AUTHORITY

MINORU YAMASAKI & ASSOCIATES
MINORU YAMASAKI, ARCHITECT

WORTHINGTON, SKILLING, HELLE & JACKSON
STRUCTURAL ENGINEERS

JOSEPH R. LORING & ASSOCIATES
ELECTRICAL ENGINEERS

EMERY ROTH & SONS
RICHARD ROTH, ARCHITECT

JAROS, BAUM & BOLLES
MECHANICAL ENGINEERS

THE PORT OF NEW YORK AUTHORITY
PAVING, UTILITIES, FOUNDATIONS

TITLE: TOWER ESCALATORS NOS A-1 & A-2

DRAWN	R.S.C.	CHECKED	C.L.K.
SCALE	1/4"=1'-0"	DATE	8-1-66
PROJECT NUMBER		SHEET	60
DRAWING NUMBER	L-A-25		