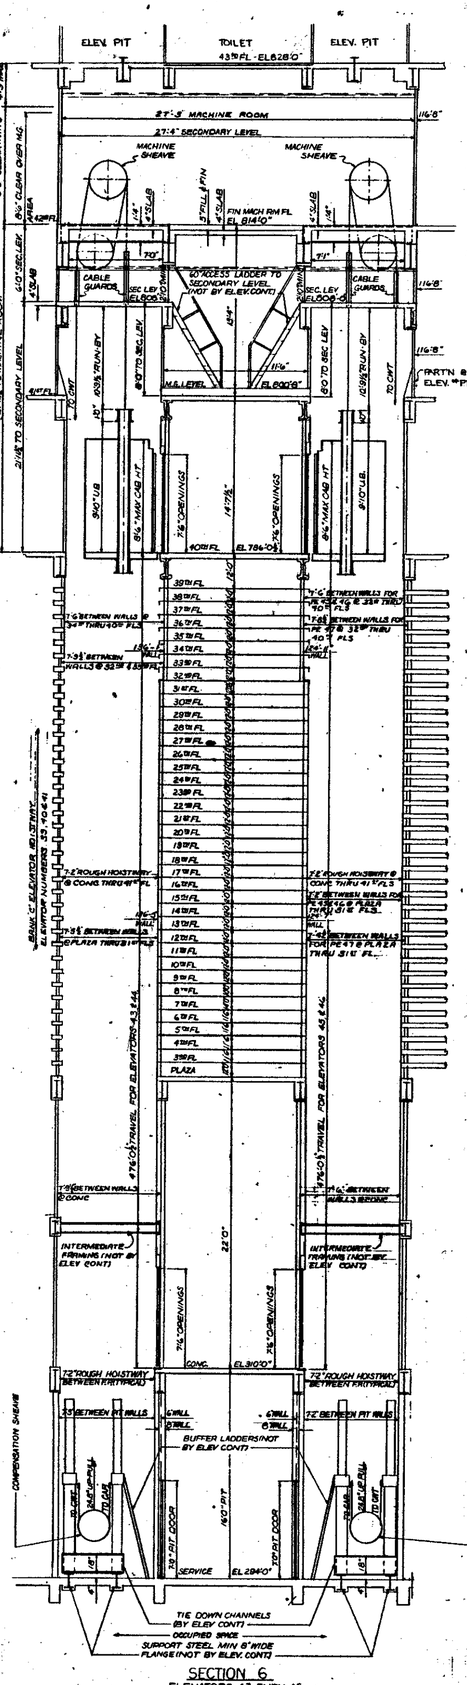


NO.	DATE	REVISED FOR BID	BY
1	1-16-67	—	J.E.M.
2	5-1-67	—	J.M.M.

APPROVED

CHIEF, PLANNING DIVISION

DATE

REVISIONS

THE WORLD TRADE CENTER
THE PORT OF NEW YORK AUTHORITY

MINORU YAMASAKI & ASSOCIATES
MINORU YAMASAKI, ARCHITECT

EMERY ROTH & SONS
RICHARD ROTH, ARCHITECT

WORTHINGTON, SKILLING, HELLE & JACKSON
STRUCTURAL ENGINEERS

JAROS, BAUM & BOLLES
MECHANICAL ENGINEERS

JOSEPH G. LORING & ASSOCIATES
ELECTRICAL ENGINEERS

THE PORT OF NEW YORK AUTHORITY
PAVING, UTILITIES, FOUNDATIONS

TITLE: ZONE 1 ELEVATIONS BANK A, B, C & D

DRAWN	R.S.C.	CHECKED	C.L.K.
SCALE	1/4"-1'-0"	DATE	7-15-66
PROJECT ENGINEER		SHEET	OF
DRAWING NUMBER	L-A-5		