

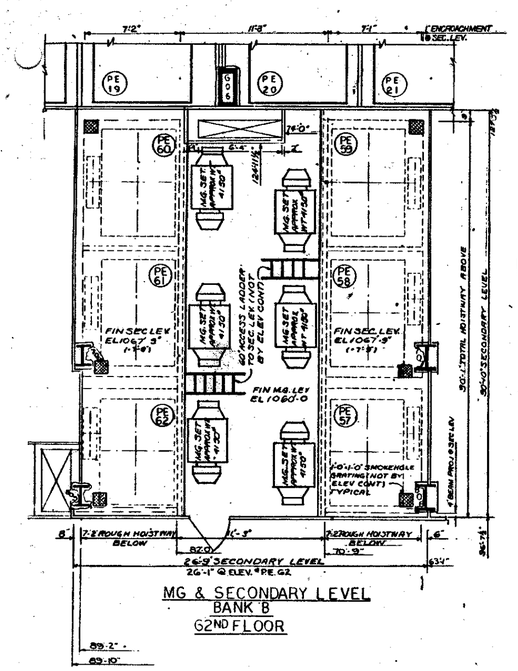



MG & SECONDARY LEVEL
BANK B
62ND FLOOR

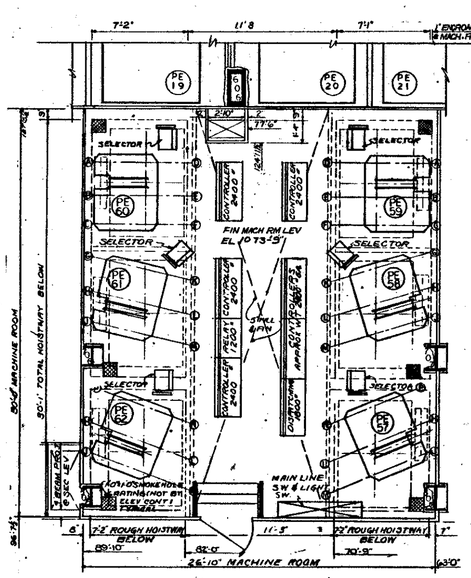

MACHINE ROOM
BANK B
63ND FLOOR

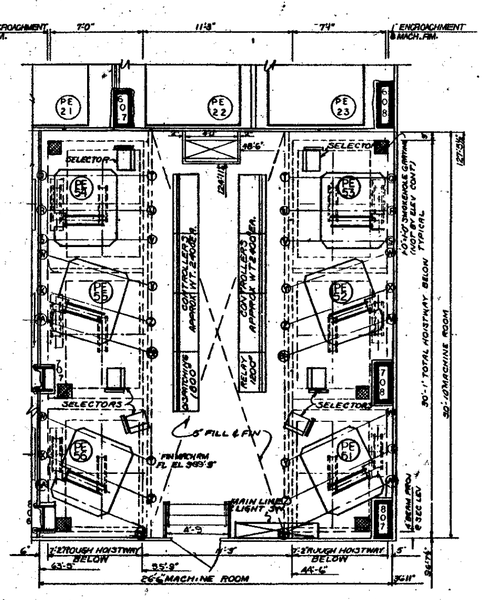

MACHINE ROOM
BANK A
56TH FLOOR

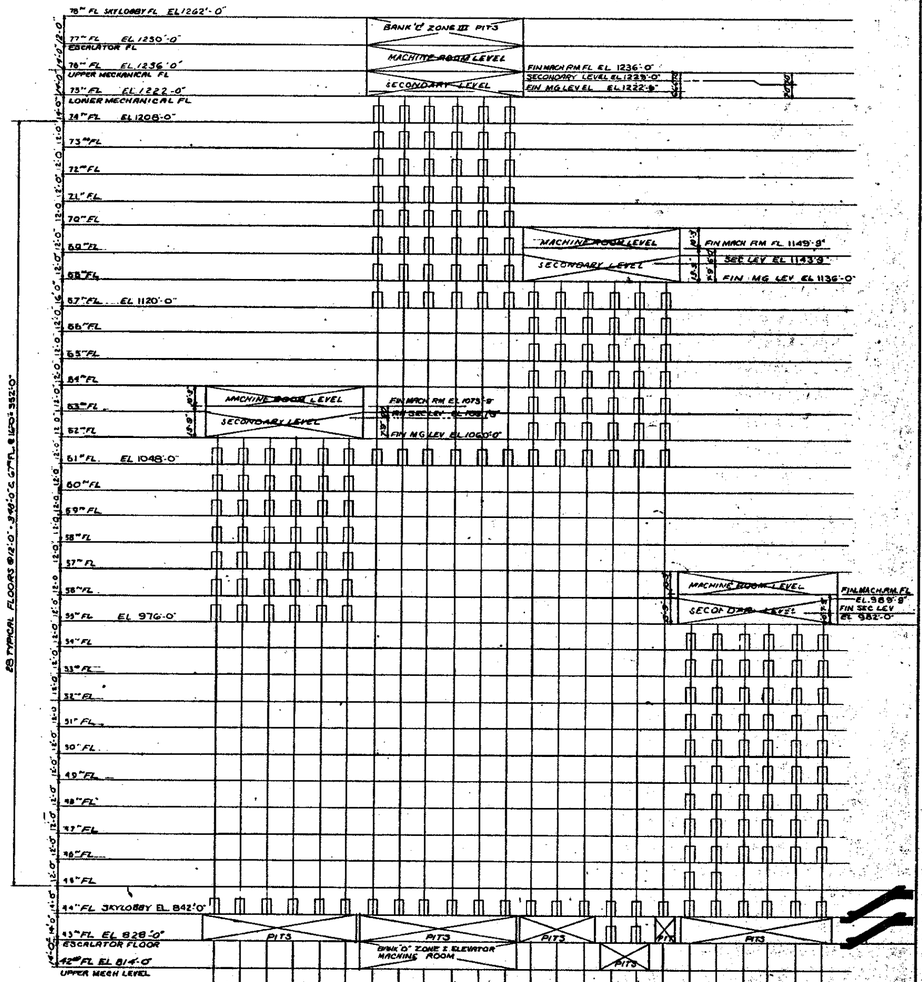


SCHEMATIC SECTION
TOWER 'A' RISER DIAGRAM
ZONE II LOCAL ELEVATOR
NO SCALE

NOTE ELEVATIONS GIVEN ARE TIP AT FLOOR.
ELEV. STOP IS 0'-0 1/2" ABOVE FLOOR


REACTIONS									
A	26.0"	G	11.8"	N	12.3"	U	3.4"	AA	19.8"
B	4.8"	H	4.5"	P	11.8"	V	8.6"	BB	7.2"
C	14.6"	J	27.0"	Q	8.2"	W	4.8"	CC	19.4"
D	16.9"	K	12.3"	R	3.8"	X	3.2"	DD	10.4"
E	3.1"	L	3.5"	S	19.4"	Y	8.1"	EE	18.3"
F	9.0"	M	15.9"	T	5.8"	Z	2.8"	FF	10.9"

NOTE: ALL LIVE LOADS HAVE BEEN DOUBLED FOR IMPACT
REACTIONS MARKED WITH AN ASTERICK OCCUR @ SECONDARY LEVEL

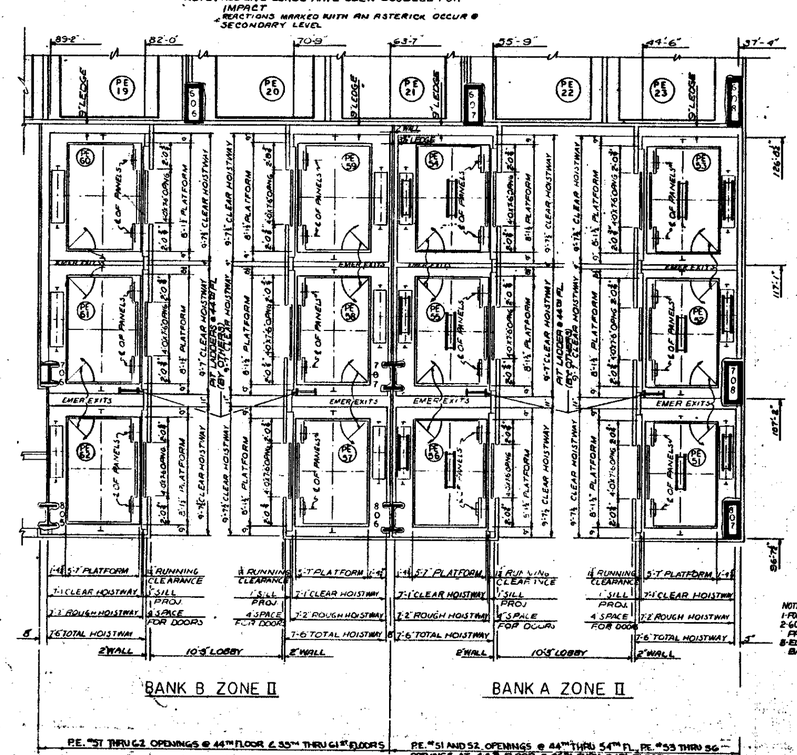

BANK B ZONE II

BANK A ZONE II

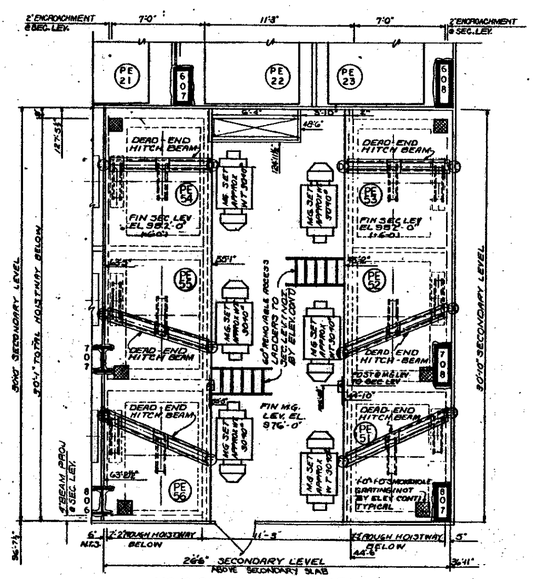

MG & SECONDARY LEVEL
BANK A
55 FLOOR

NOTES
1-FOR WALL LOCATIONS SEE DWG NO L-A9
2-60 CEMENT CANTS. REQ'D ON ALL BEAM PROJ. 6" & ABOVE (BY OTHERS)
3-ELEV. CONT. TO PROVIDE CHANNEL BACKING AS REQ'D.

NO.	DATE	ISSUED FOR BID
1	2-9-67	ARM
2	5-2-67	ARM

REVISIONS

APPROVED
CHIEF, PLANNING DIVISION
DATE

THE WORLD TRADE CENTER

THE PORT OF NEW YORK AUTHORITY

MINORU YAMASAKI & ASSOCIATES
MINORU YAMASAKI, ARCHITECT

EMERY ROTH & SONS
RICHARD ROTH, ARCHITECT

WORTHINGTON, SKILLING, HELLE & JACKSON
STRUCTURAL ENGINEERS

JAROS, BAUM & BOLLES
MECHANICAL ENGINEERS

JOSEPH R. LORING & ASSOCIATES
ELECTRICAL ENGINEERS

THE PORT OF NEW YORK AUTHORITY
PAVING, UTILITIES, FOUNDATIONS

TITLE: ZONE II-RISER, BANKS A & B-SECONDARY & MACHINE ROOM PLANS

DRAWN: R.S.C. | CHECKED: C.L.M.
SCALE: 1/4"=1'-0" | DATE: 7-15-66
ENGINEERING NUMBER: | SHEET NO.
DRAWING NUMBER: L-A-7