
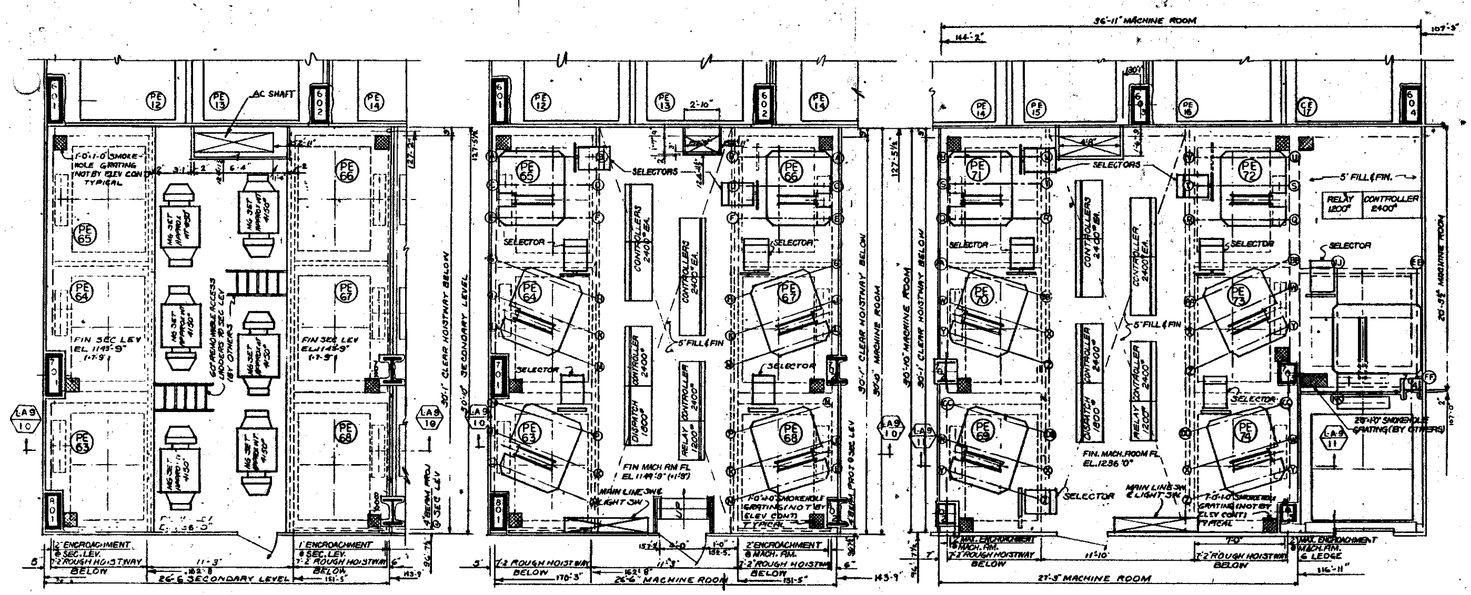


REACTIONS											
A	26.1"	H	14.1"	Q	29.5"	X	9.0"	EE	15.0"
B	15.4"	J	46"	R	17.5"	Y	27.5"	FF	20.6"
C	3.0"	K	3.4"	S	9.6"	Z	14.9"		
D	3.0"	L	26.2"	T	3.4"	AA	17.1"		
E	16.7"	M	13.3"	U	13.4"	BB	10.0"	JJ	29.0"
F	10.1"	N	12.4"	V	11.6"	CC	17.1"	KK	40.0"
G	12.4"	P	14.1"	W	9.0"	DD	10.0"		

NOTE: ALL LIVE LOADS HAVE BEEN DOUBLED FOR IMPACT

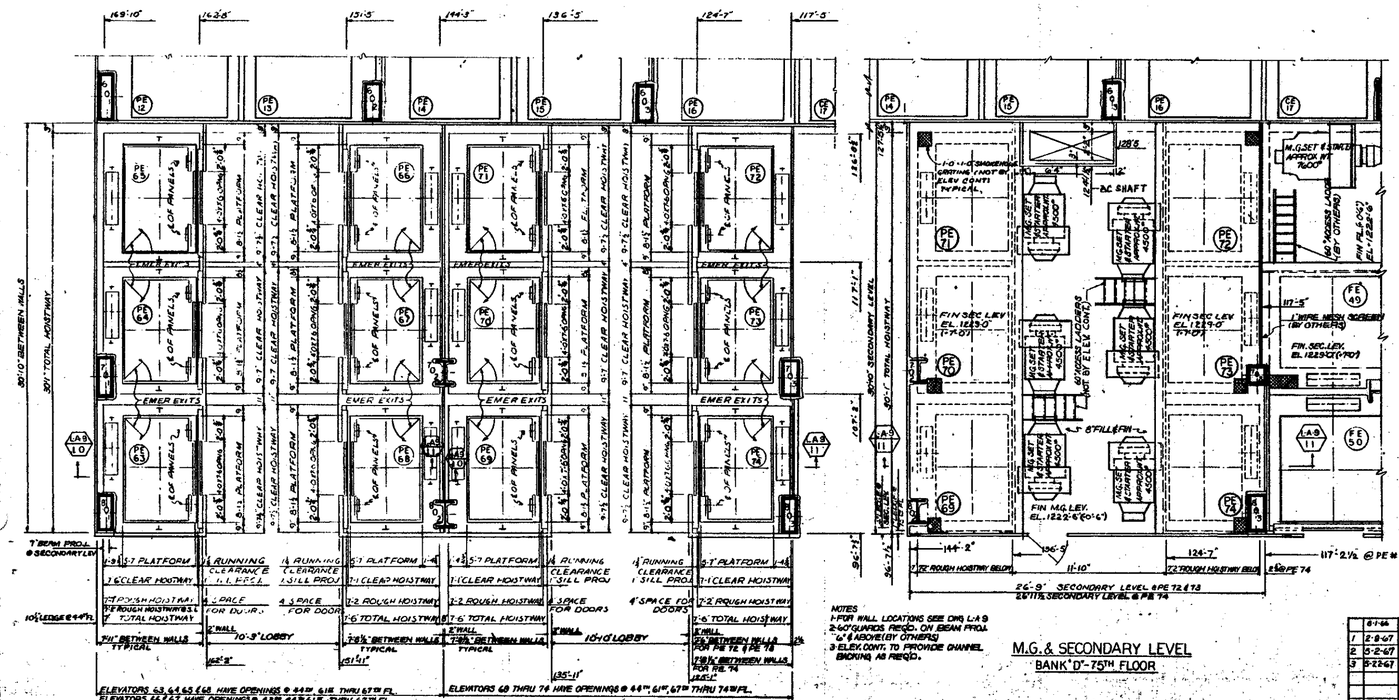

NOTES
1-FOR WALL LOCATIONS SEE DWG L-A-9
2-60" SQUARES REQ'D. ON BEAM PROJ. (2-4" ABOVE (BY OTHERS))
3-ELEV. CONT. TO PROVIDE CHANNEL BACKING AS REQ'D.

M.G. & SECONDARY LEVEL
BANK 'D' - 75TH FLOOR

NO.	DATE	ISSUED FOR BID
1	2-8-67	—
2	5-2-67	—
3	9-22-67	—

REVISIONS

APPROVED

CHIEF, PLANNING DIVISION
DATE

THE WORLD TRADE CENTER
THE PORT OF NEW YORK AUTHORITY

MINORU YAMASAKI & ASSOCIATES — MINORU YAMASAKI, ARCHITECT
EMERY ROTH & SONS — RICHARD ROTH, ARCHITECT
WORTHINGTON, SKILLING, HELLE & JACKSON — STRUCTURAL ENGINEERS
JAROS, BAUM & BOLLES — MECHANICAL ENGINEERS
JOSEPH R. LORING & ASSOCIATES — ELECTRICAL ENGINEERS
THE PORT OF NEW YORK AUTHORITY — PAVING, UTILITIES, FOUNDATIONS

TITLE: ZONE II
BANKS C & D-SECONDARY & MACHINE ROOM PLANS

DRAWN	RS
CHECKED	CLK
SCALE	1/4"-1'-0"
DATE	7-15-65
PROJECT NUMBER	
SHEET	20
DRAWING NUMBER	L-A-8