

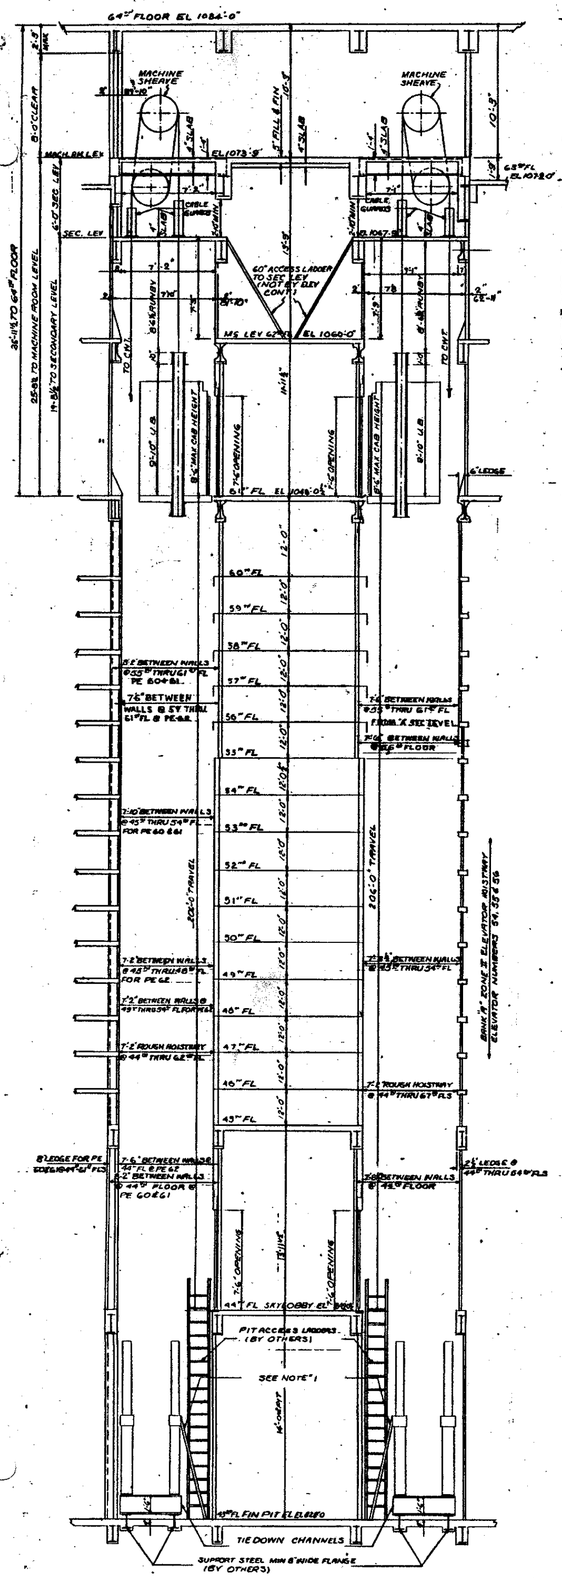



SECTION 9-9
ELEVATORS 57 THRU 62
ZONE II BANK B

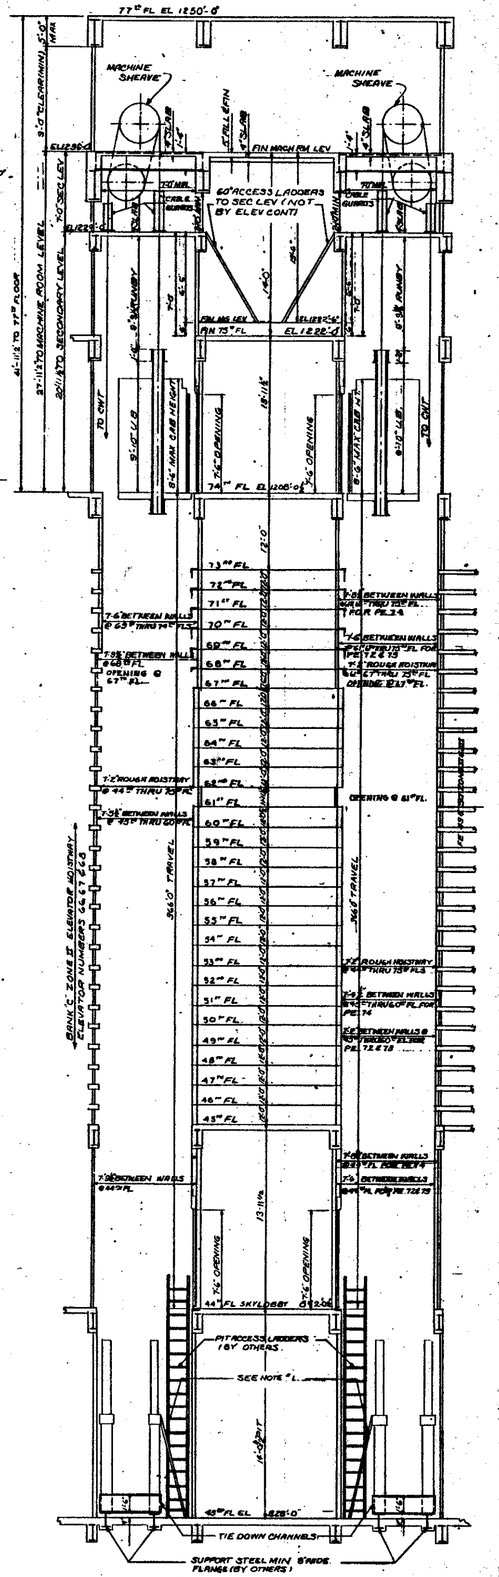

SECTION 11-11
ELEVATORS 69 THRU 74
ZONE II BANK D

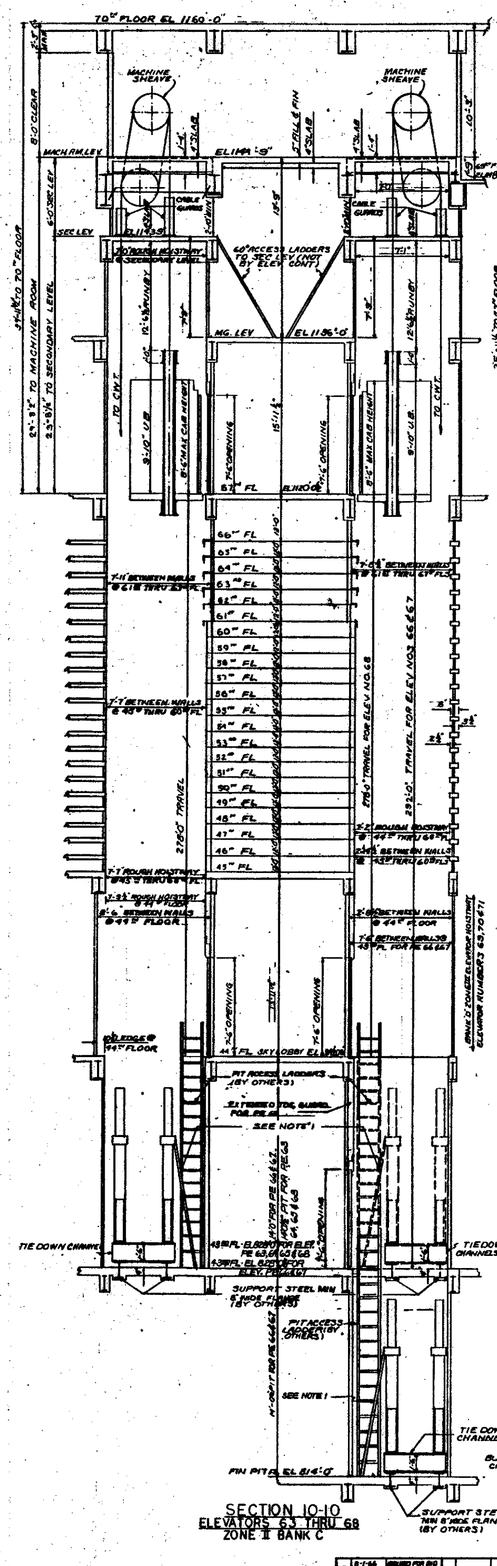

SECTION 10-10
ELEVATORS 63 THRU 68
ZONE II BANK C

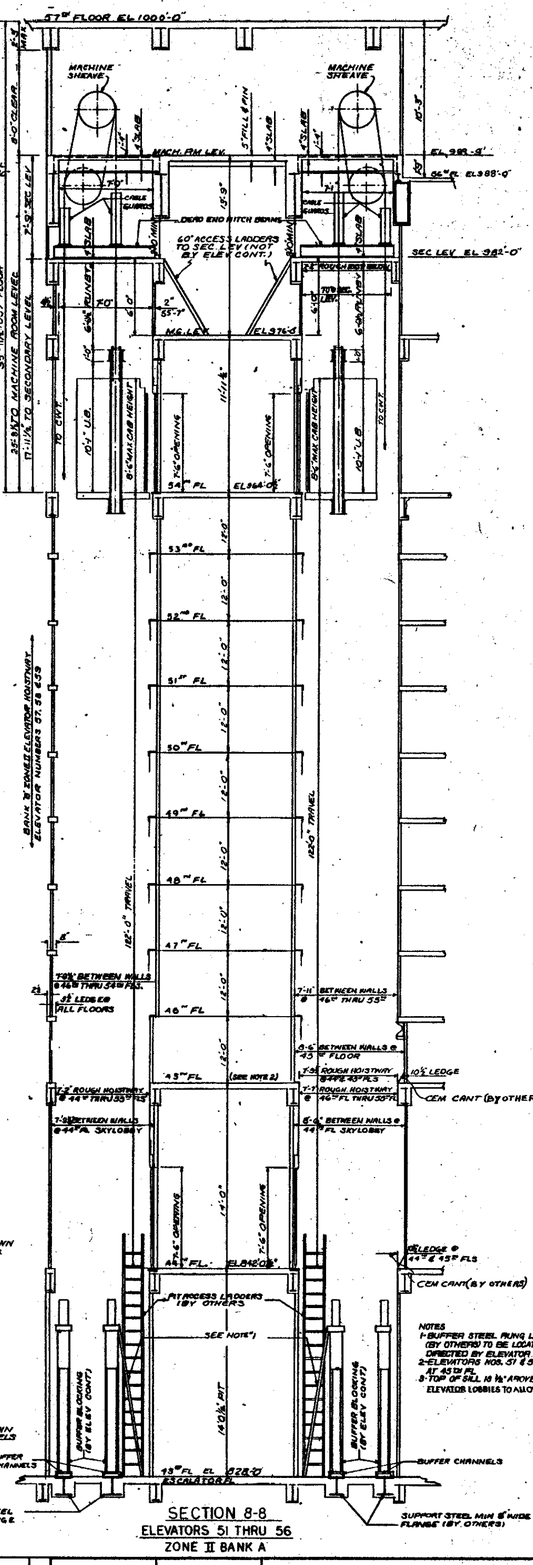

SECTION 8-8
ELEVATORS 51 THRU 56
ZONE II BANK A

NOTES
1-BUFFER STEEL RUNG LADDERS (BY OTHERS) TO BE LOCATED AS DIRECTED BY ELEVATOR MANUFACTURER
2-ELEVATORS NOS. 51 & 52 HAVE OPENINGS AT 45TH FL.
3-TOP OF SILL IS ½" ABOVE FIN. FL. AT ALL ELEVATOR LOBBIES TO ALLOW FOR CARPETING.

NO.	DATE	REVISED FOR BID	BY
-	8-1-66		
1	3-6-67	—	MBM
2	11-8-67	—	MBM
3	5-26-67	—	RSC

REVISIONS

APPROVED
CHIEF, PLANNING DIVISION
DATE

THE WORLD TRADE CENTER
THE PORT OF NEW YORK AUTHORITY

MINORU YAMASAKI & ASSOCIATES
MINORU YAMASAKI, ARCHITECT

EMERY ROTH & SONS
RICHARD ROTH, ARCHITECT

WORTHINGTON, SKILLING, HELLE & JACKSON
STRUCTURAL ENGINEERS

JAROS, BAUM & BOLLES
MECHANICAL ENGINEERS

JOSEPH R. LORING & ASSOCIATES
ELECTRICAL ENGINEERS

THE PORT OF NEW YORK AUTHORITY
PAVING, UTILITIES, FOUNDATIONS

TITLE: ZONE II ELEVATIONS BANKS A, B, C & D

DRAWN: RSC | CHECKED: CLR
SCALE: 1/4"=1'-0" | DATE: 7/15/66
PROJECT APPROVED | SHEET OF
DRAWING NUMBER: L-A-9