
AB-184

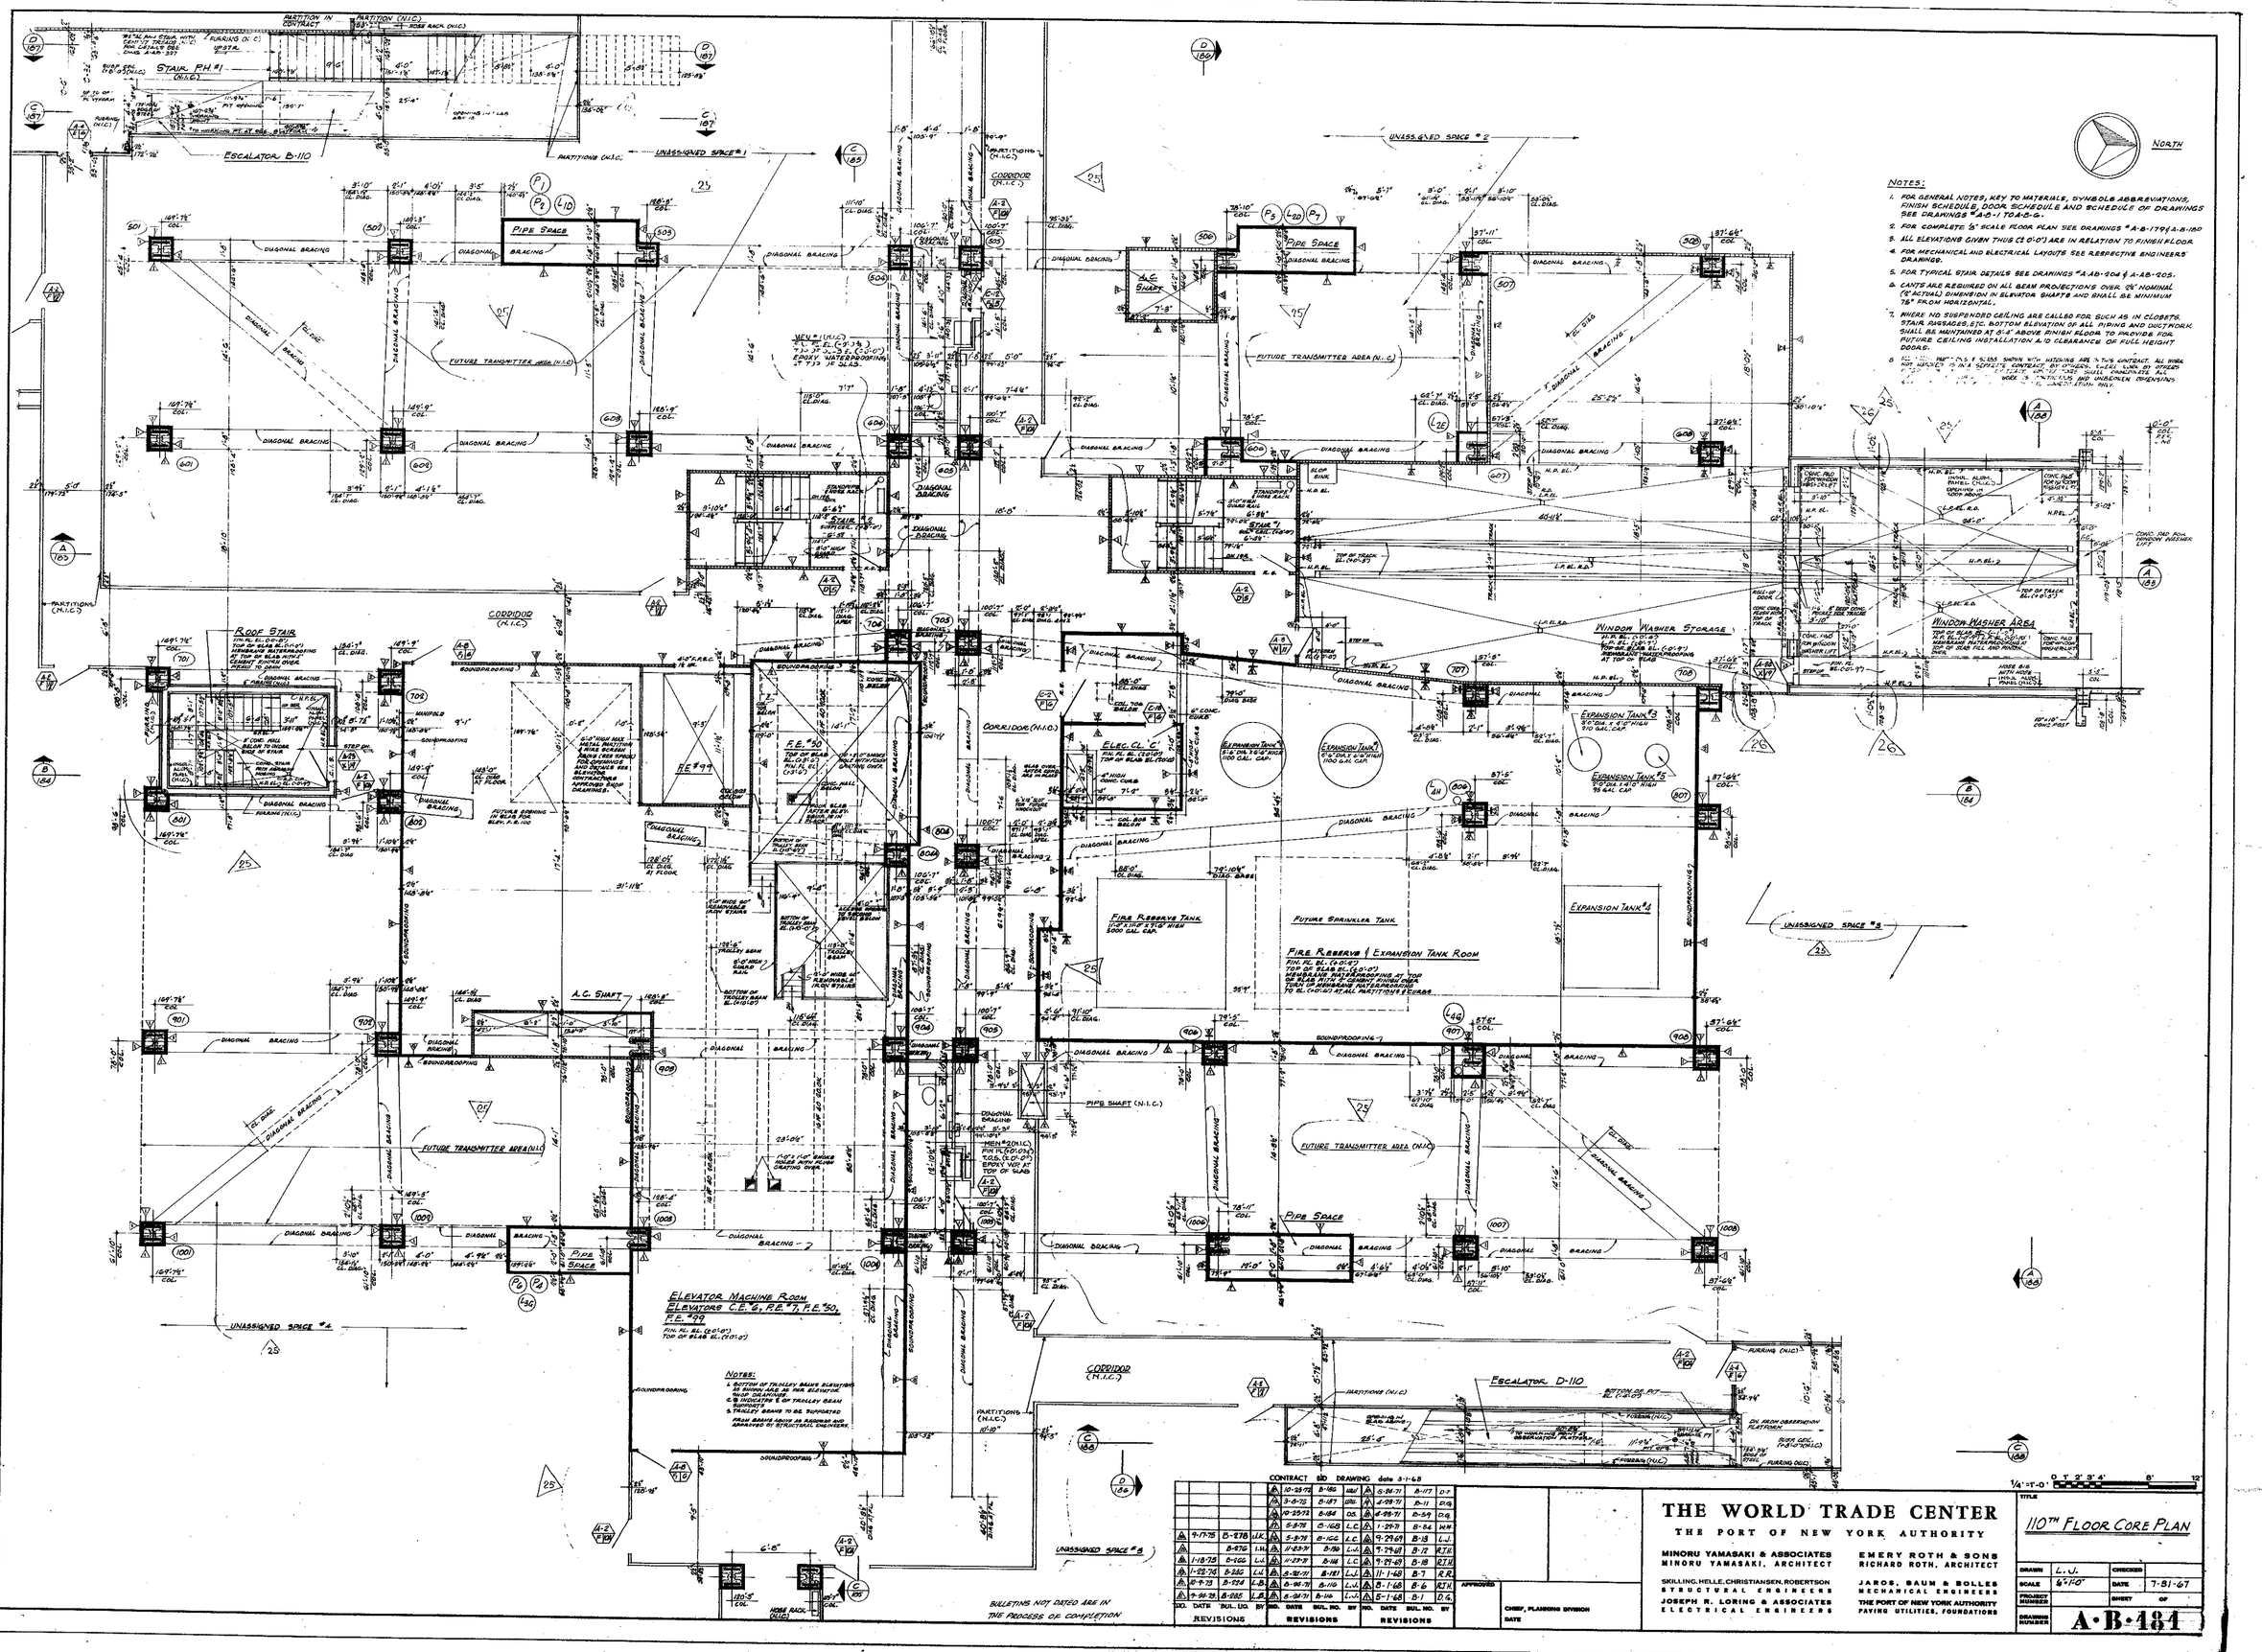

CONTRACT BID DRAWING date 3-1-68

NO.	DATE	BUL. NO.	BY
4	9-17-75	B-276	H.K.
3		B-276	I.H.
2	1-18-73	B-220	L.J.
1	12-13-72	B-220	L.J.
0	10-9-72	B-224	L.B.
	9-26-72	B-220	L.B.

REVISIONS

NO.	DATE	BUL. NO.	BY
10	10-25-72	B-180	LBL
9	5-5-72	B-183	LBL
8	10-22-71	B-184	DS
7	5-3-71	B-168	L.C.
6	5-3-71	B-166	L.C.
5	11-23-71	B-116	L.J.
4	6-22-71	B-181	L.J.
3	6-14-71	B-119	L.J.
2	6-28-71	B-114	L.J.

REVISIONS

NO.	DATE	BUL. NO.	BY
6	6-24-71	B-117	D.F.
5	4-28-71	B-111	D.S.
4	4-28-71	B-59	D.S.
3	1-29-71	B-54	W.M.
2	9-29-69	B-13	L.J.
1	9-29-69	B-12	R.T.H.
0	9-29-69	B-18	R.T.H.
8	11-1-68	B-7	R.R.
7	8-1-68	B-6	R.T.H.
6	5-1-68	B-1	D.S.

REVISIONS

APPROVED

CHIEF, PLANNING DIVISION

DATE

THE WORLD TRADE CENTER

THE PORT OF NEW YORK AUTHORITY

MINORU YAMASAKI & ASSOCIATES
MINORU YAMASAKI, ARCHITECT

SKILLING, HELLE, CHRISTIANSEN, ROBERTSON
STRUCTURAL ENGINEERS

JOSEPH R. LORING & ASSOCIATES
ELECTRICAL ENGINEERS

EMERY ROTH & SONS
RICHARD ROTH, ARCHITECT

JAROS, BAUM & BOLLES
MECHANICAL ENGINEERS

THE PORT OF NEW YORK AUTHORITY
PAVING UTILITIES, FOUNDATIONS

TITLE: 110TH FLOOR CORE PLAN

DRAWN	L.J.	CHECKED	
SCALE	1/4"-1'0"	DATE	7-31-67
PROJECT NUMBER		SHEET	OF
DRAWING NUMBER	A-B-184		