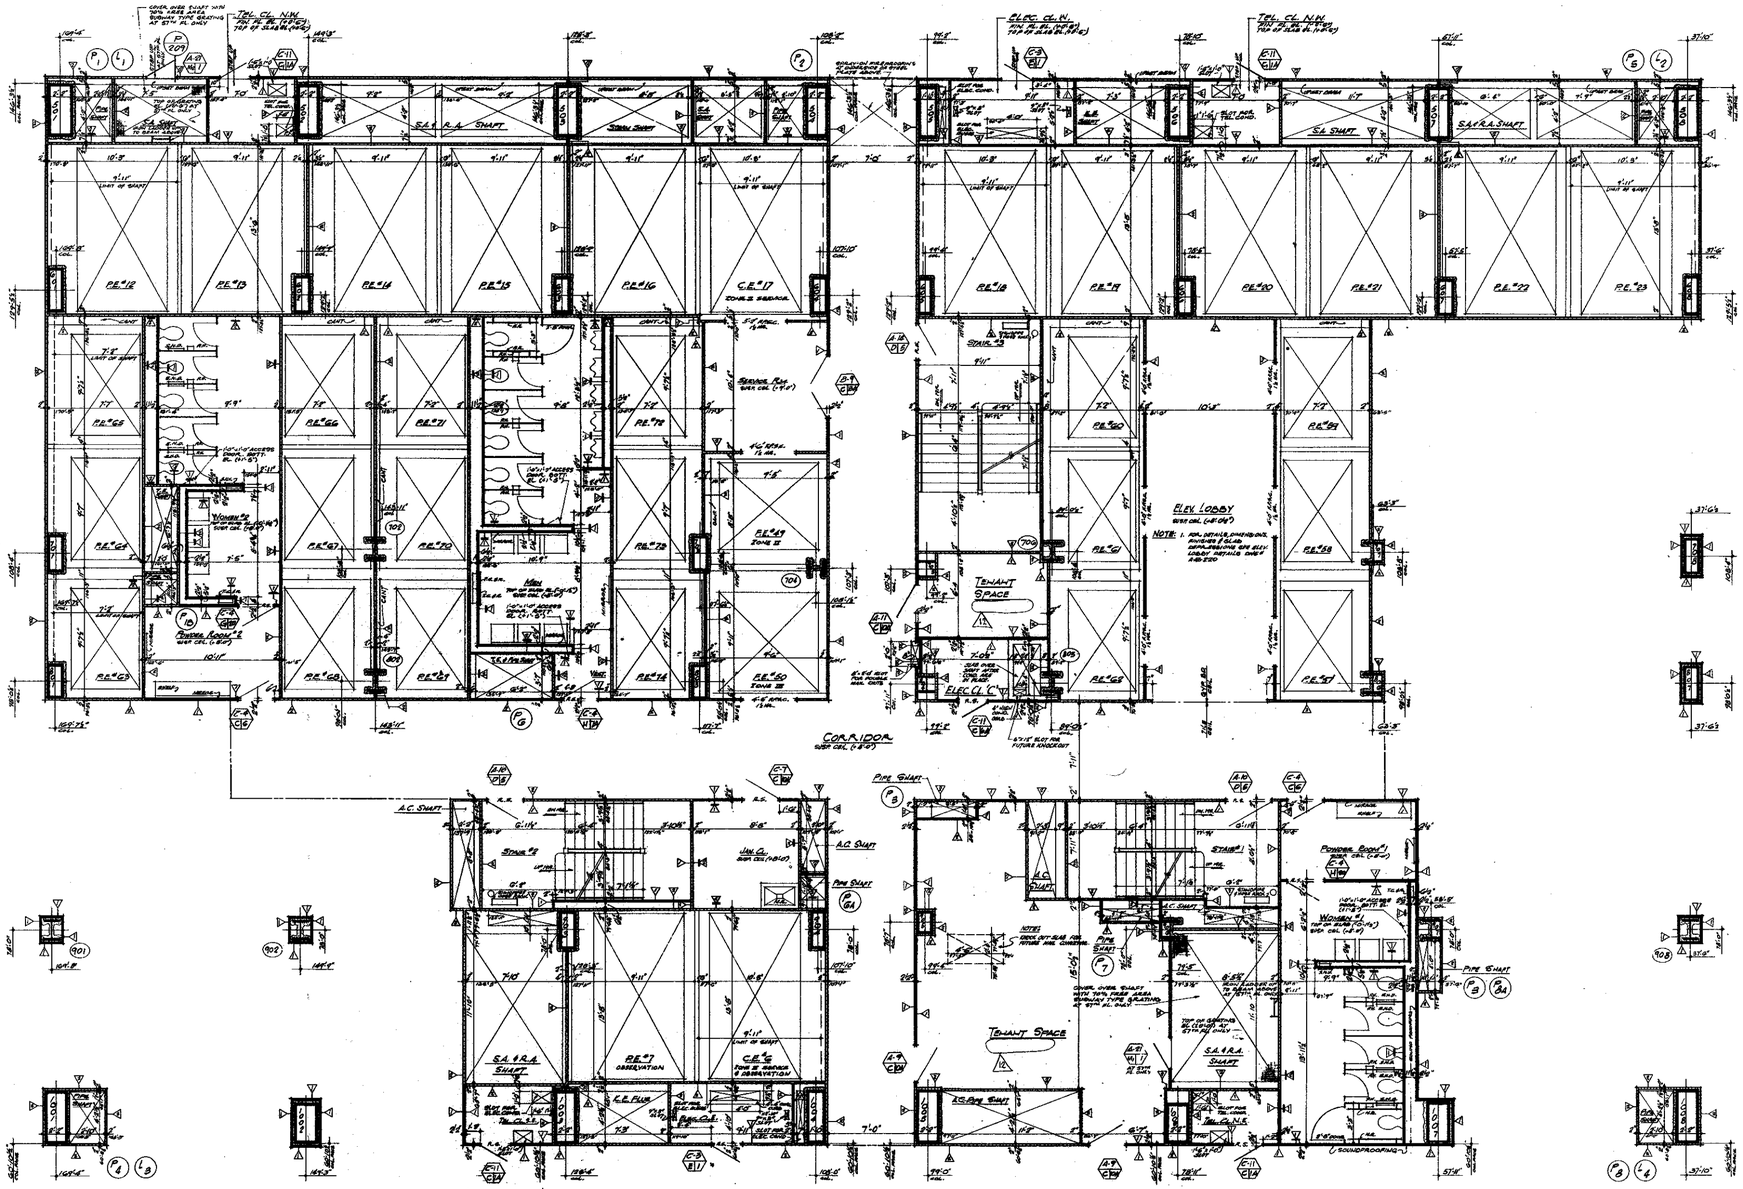


BULLETINS NOT DATED ARE THE PROCESS OF COMPLETION

CONTRACT	BID	DRAWING	Issued 8-1-68
		10 5-22-70 B-98 AW
		9 9-29-69 B-91 DG
		8 9-29-69 B-86 DG
		7 9-29-69 B-84 DG
		6 9-29-69 B-18 DG
		5 9-29-69 B-16 DG
		4 9-29-69 B-12 DG
		3 9-29-69 B-13 DG
3 8-26-70	B-986	LJ 2 8-1-68 B-6 RTK
2 1-29-70	B-86	LJ 1 5-1-68 #-1 DG
NO. DATE	SUB. NO.	BY NO. DATE SUB. NO. BY
REVISIONS		REVISIONS

APPROVED

CHIEF, PLANNING DIVISION

DATE

REGISTERED ARCHITECT STATE OF NEW YORK

THE WORLD TRADE CENTER

THE PORT OF NEW YORK AUTHORITY

MINORU YAMASAKI & ASSOCIATES
MINORU YAMASAKI, ARCHITECT

EMERY ROTH & SONS
RICHARD ROTH, ARCHITECT

WORTHINGTON, SKILLING, HELLE & JACKSON
STRUCTURAL ENGINEERS

JAROS, BAUM & BOLLES
MECHANICAL ENGINEERS

JOSEPH R. LORING & ASSOCIATES
ELECTRICAL ENGINEERS

THE PORT OF NEW YORK AUTHORITY
PAVING, UTILITIES, FOUNDATIONS

1/4"=1'-0" 0 1' 2' 3' 4' 8' 12'

TITLE: 57TH & 58TH FL. CORE PLAN

DRAWN		CHECKED	
SCALE	1/4"-1'-0"	DATE	7-8-70
PROJECT NUMBER		SHEET	OF
DRAWING NUMBER	A·B·96		