
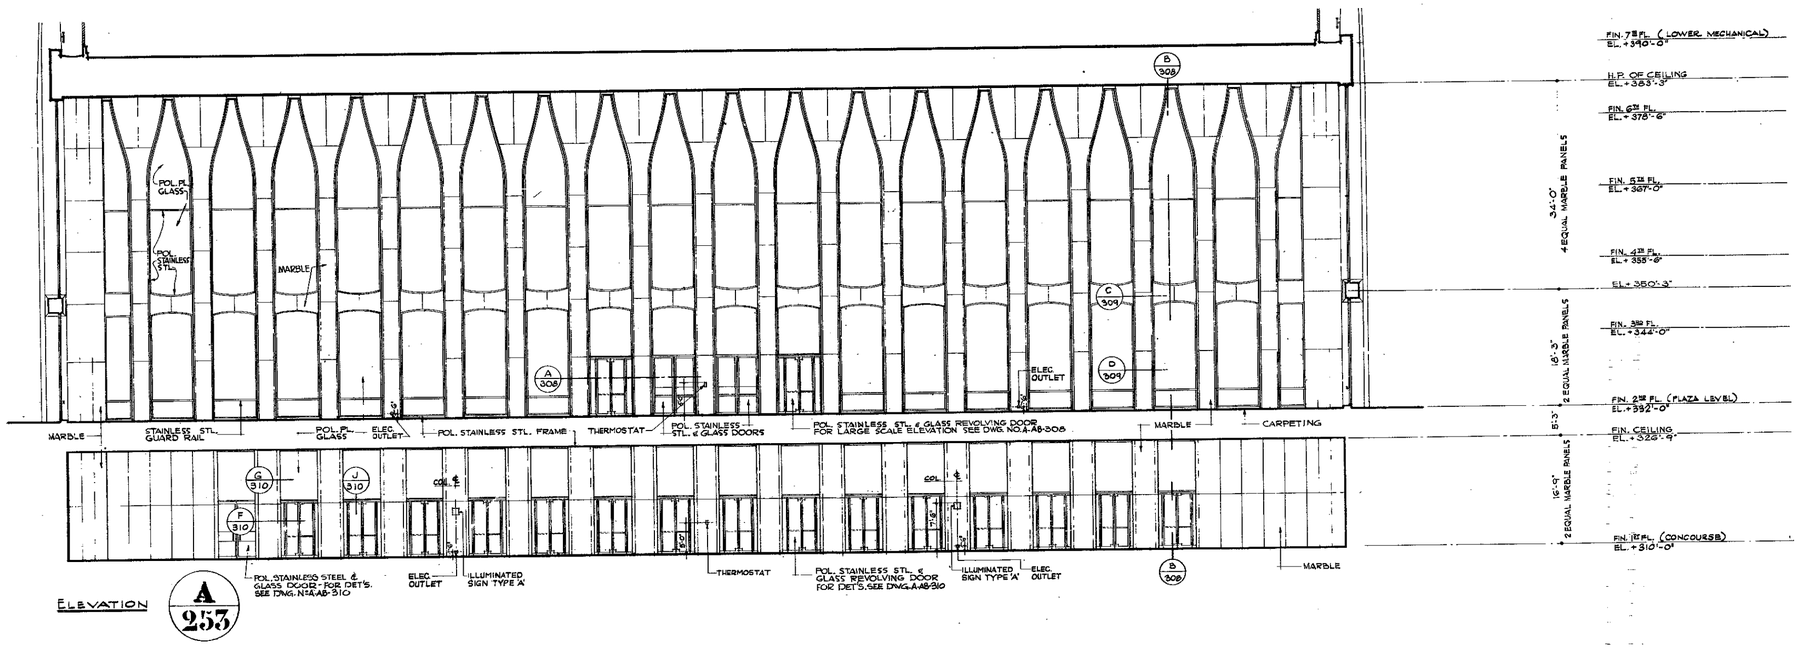



ELEVATION

A 253

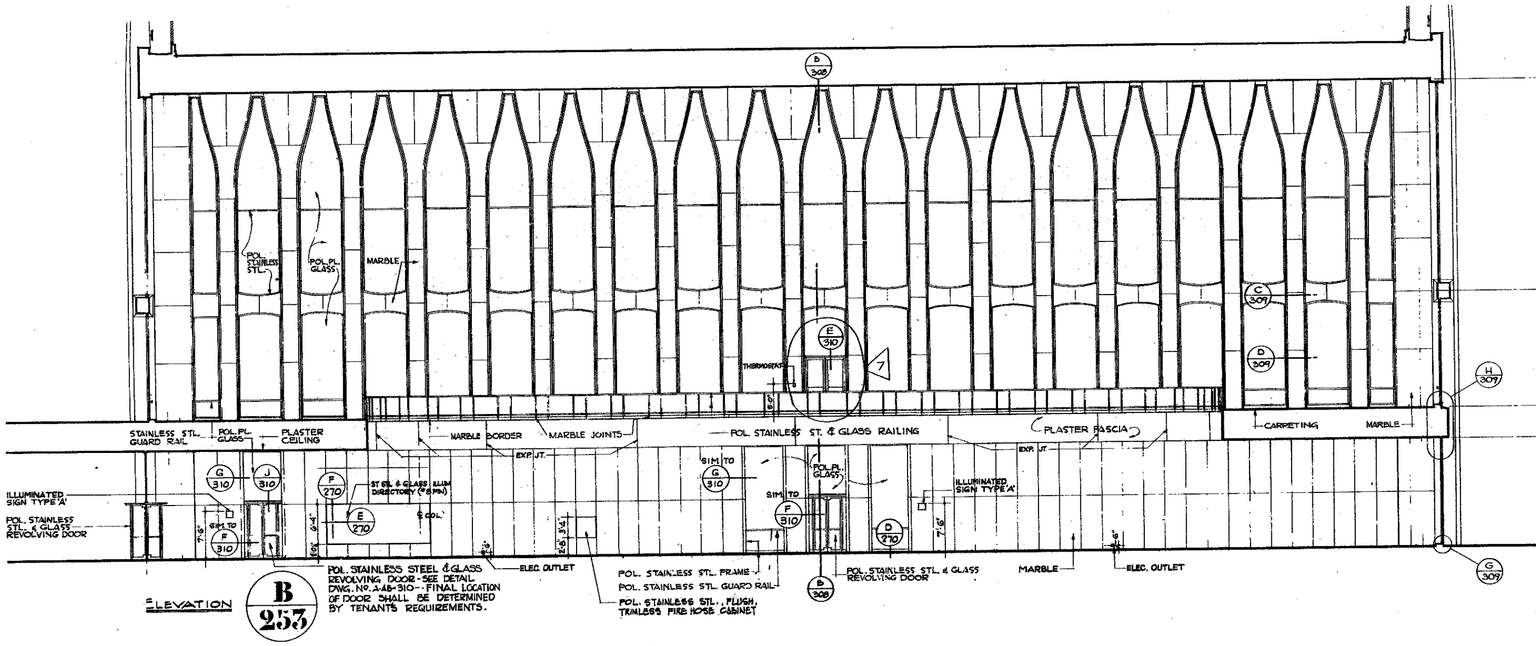

ELEVATION

B 253

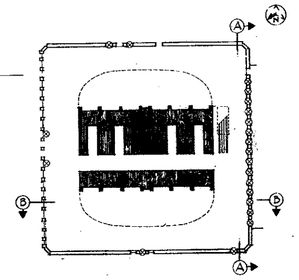

1/8"=1'-0" 0 4' 8' 16' 24' KEY PLAN 1"=80'-0" (SHOWN AT 3/32")

CONTRACT NO.	DRAWN: date 2-2-68

NO.	DATE	SUB. NO.	BY
		A-867	MM
1	7-25-72	A-1254	A.K.
2	8-3-71	A-1141	S.D.
3	11-6-70	A-1104	E.A.
4	12-22-69	A-29	EC
5	5-23-69	A-23	W.S.
6	3-21-69		M.M.

REVISIONS

NO.	DATE	SUB. NO.	BY

REVISIONS

APPROVED

CHIEF, PLANNING DIVISION

DATE

THE WORLD TRADE CENTER

THE PORT OF NEW YORK AUTHORITY

MINORU YAMASAKI & ASSOCIATES
MINORU YAMASAKI, ARCHITECT

EMERY ROTH & SONS
RICHARD ROTH, ARCHITECT

WORTHINGTON, SKILLING, HELLE & JACKSON
STRUCTURAL ENGINEERS

JAROS, BAUM & BOLLES
MECHANICAL ENGINEERS

JOSEPH R. LORING & ASSOCIATES
ELECTRICAL ENGINEERS

THE PORT OF NEW YORK AUTHORITY
PAVING, UTILITIES, FOUNDATIONS

TITLE: MAIN LOBBY ELEVATIONS 'A' & 'B'

DRAWN	G.T.V. & A.B.	CHECKED	
SCALE	1/8" = 1'-0"	DATE	7-31-67
PROJECT NUMBER		SHEET	OF
DRAWING NUMBER	A·A·253		

File in AAB Series