
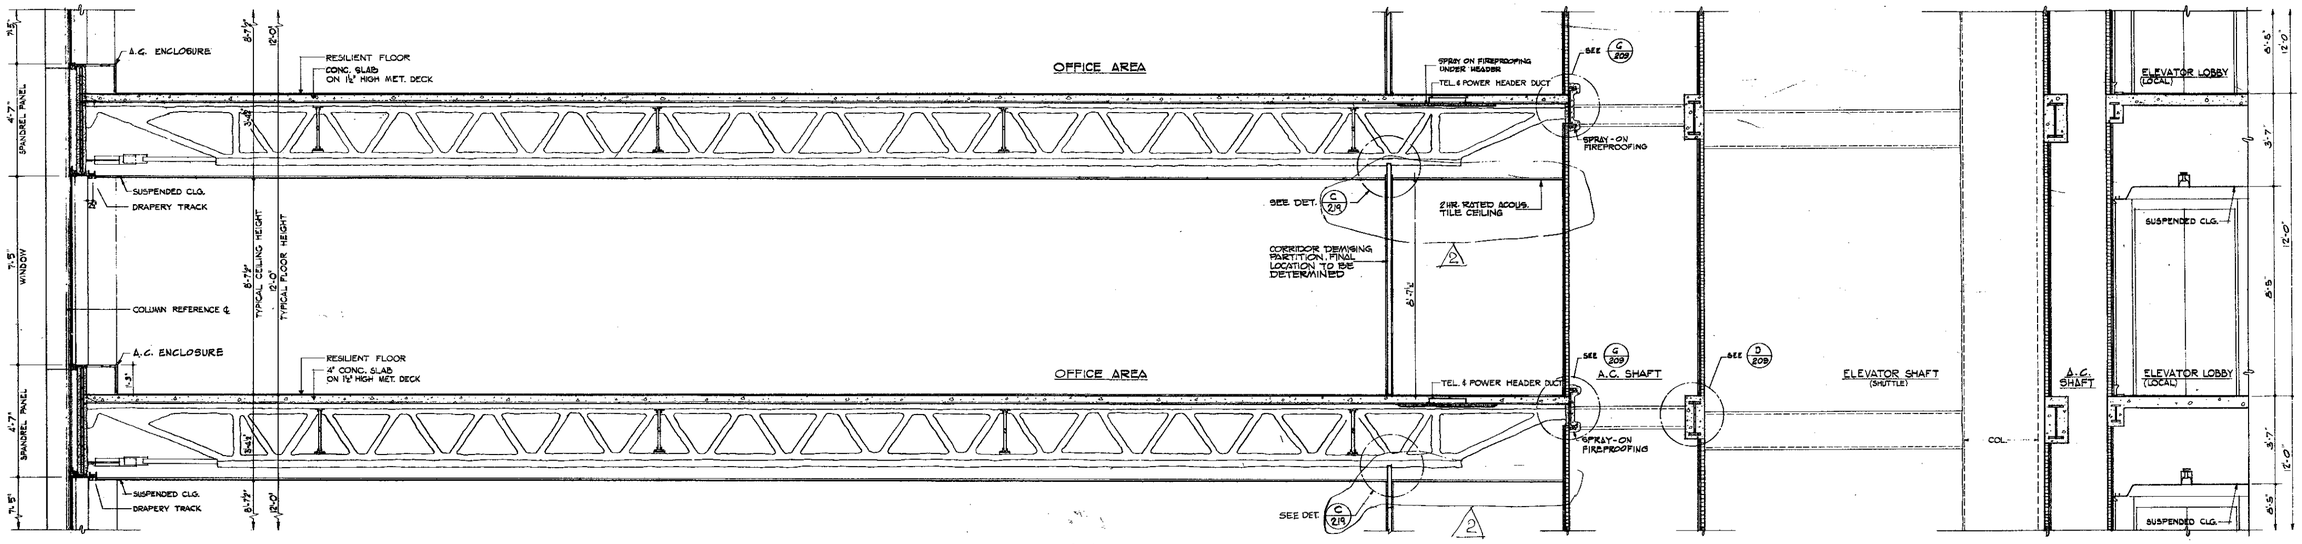


A/202 TYPICAL SECTION THRU LONG SPAN TRUSS AREA.
SCALE: ½"=1'-0".

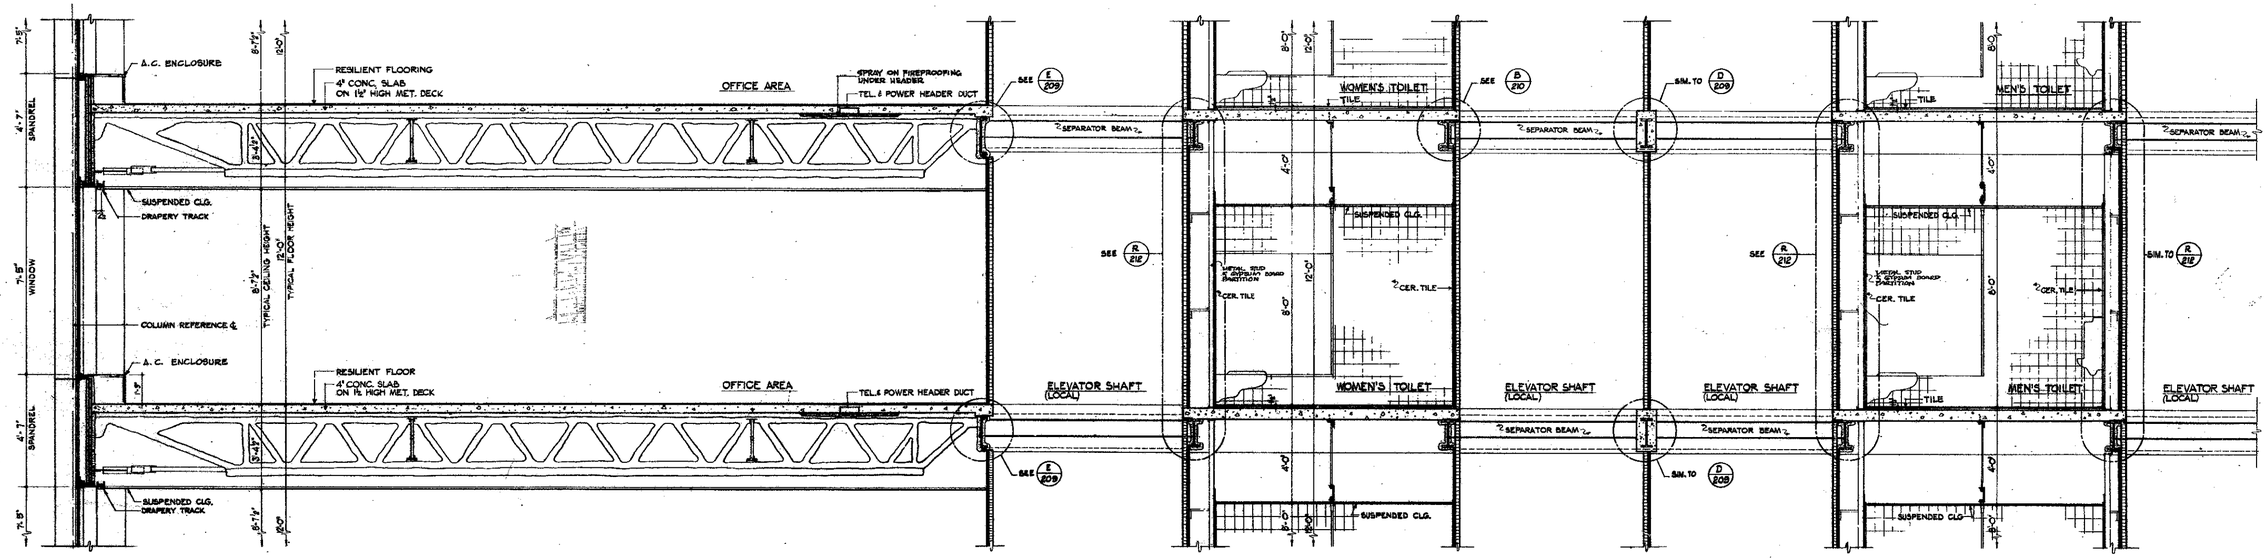

B/202 TYPICAL SECTION THRU SHORT SPAN TRUSS AREA.
SCALE: ½"=1'-0".

NOTE:
1. FOR LOCATION OF SECTIONS SEE DWG. Nº A-AB-37
2. SEE DWGS Nº A-AB-203 & A-AB-204 FOR DETAILS AT EXTERIOR WALL

CONTRACT BID DRAWING date 2-9-66 Tower 'A' 2-1-66 Tower 'B'

NO.	DATE	SUB. NO.	BY
1	4-1-71	1510	RJP
2	5-5-71	A-12	E.M.

REVISIONS

APPROVED

CHIEF, PLANNING DIVISION
DATE

REGISTERED ARCHITECT

½"=1'-0" 0 6" 1' 2' 3' 4' 5' 6'

THE WORLD TRADE CENTER
THE PORT OF NEW YORK AUTHORITY

MINORU YAMASAKI & ASSOCIATES
MINORU YAMASAKI, ARCHITECT

WORTHINGTON, SKILLING, HELLE & JACKSON
STRUCTURAL ENGINEERS

JOSEPH R. LORING & ASSOCIATES
ELECTRICAL ENGINEERS

EMERY ROTH & SONS
RICHARD ROTH, ARCHITECT

JAROS, BAUM & BOLLES
MECHANICAL ENGINEERS

THE PORT OF NEW YORK AUTHORITY
PAVING, UTILITIES, FOUNDATIONS

TITLE: CROSS SECTION THRU TYPICAL FLOOR

DRAWN	G. M.	CHECKED	
SCALE	½"=1'-0"	DATE	7-31-67
PROJECT NUMBER		SHEET	OF
DRAWING NUMBER	A-AB-202		