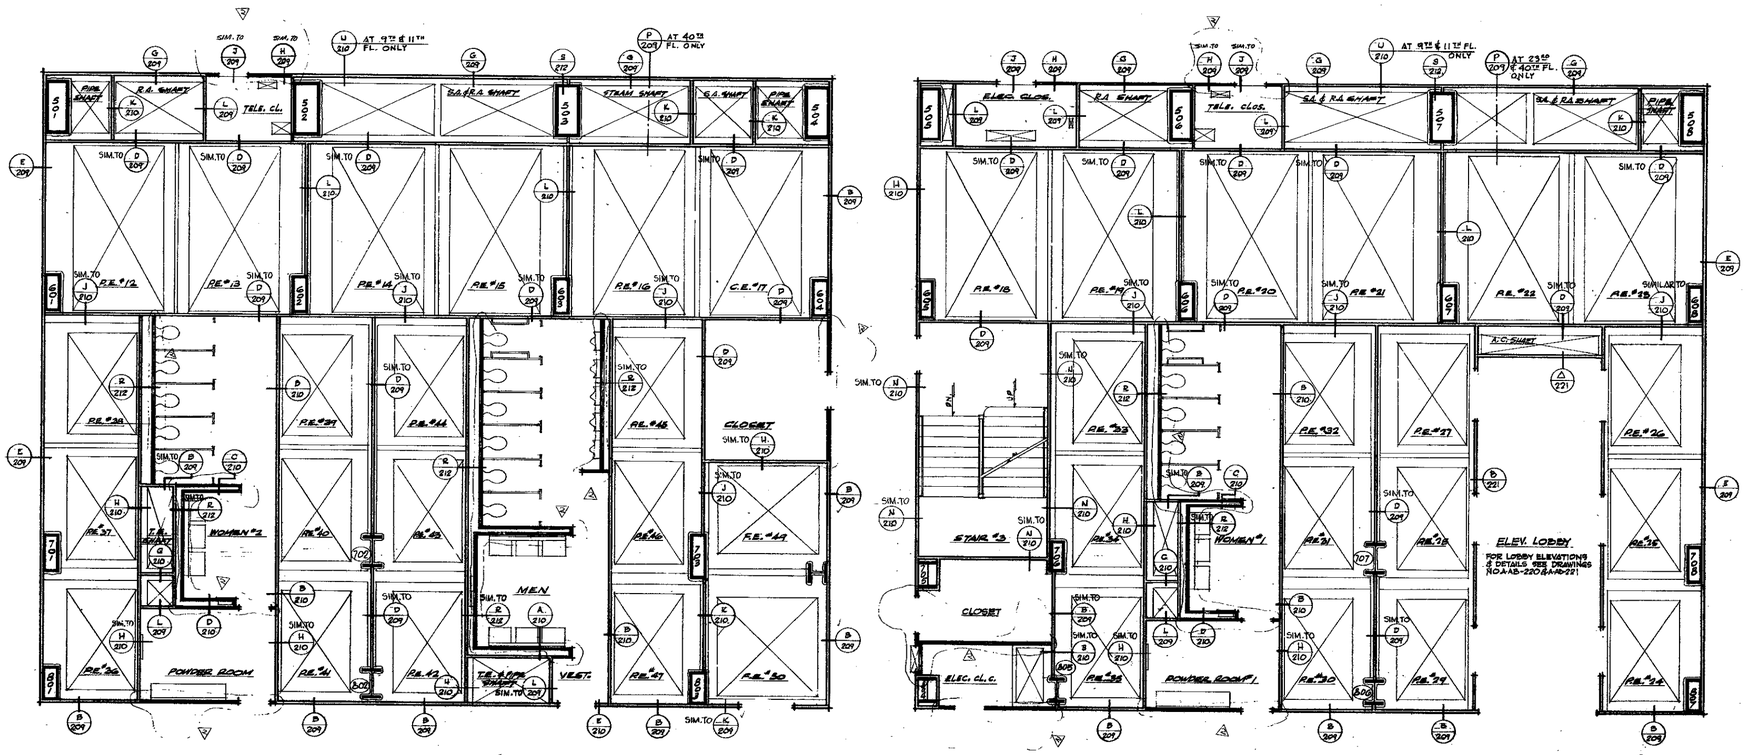



NORTH

TONER 'B'

NORTH

TONER 'A'

## NOTES:

1. FOR GENERAL NOTES ON GYPSUM PLANK PARTITIONS & BEAM FIREPROOFING SEE DWG. NO. A.AB-209.
2. THIS DRAWING INDICATES THE CONDITIONS FOR THE 11TH TO 16TH FLOORS, INCLUSIVE, AND IS REPRESENTATIVE OF ZONE I. SEE INDIVIDUAL CORE PLANS FOR VARIATIONS.
3. WHERE "SIMILAR TO" IS NOTED AT A GIVEN SECTION, REFER TO CORE PLANS & FINISH SCHEDULES FOR FINISHES & PARTITION CONSTRUCTION.

CONTRACT BID DRAWING date 2-1-68 TOWER 'A' 3-1-68 TOWER 'B'

| NO. | DATE | BUL. NO. | BY |
|---|---|---|---|
| 5 | 5-25-67 | A-17 | K.K. |
| 4 | 3-21-68 | | M.W. |

REVISIONS

APPROVED

CHIEF, PLANNING DIVISION

DATE

1/4"=1'-0" 0 1' 2' 4' 8' 12'

# THE WORLD TRADE CENTER

THE PORT OF NEW YORK AUTHORITY

MINORU YAMASAKI & ASSOCIATES, MINORU YAMASAKI, ARCHITECT
EMERY ROTH & SONS, RICHARD ROTH, ARCHITECT
WORTHINGTON, SKILLING, HELLE & JACKSON, STRUCTURAL ENGINEERS
JAROS, BAUM & BOLLES, MECHANICAL ENGINEERS
JOSEPH R. LORING & ASSOCIATES, ELECTRICAL ENGINEERS
THE PORT OF NEW YORK AUTHORITY, PAVING, UTILITIES, FOUNDATIONS

TITLE: TYPICAL PARTITION & BEAM FIREPROOFING PLAN-ZONE I

| | | | |
|---|---|---|---|
| DRAWN | P.G. | CHECKED | |
| SCALE | 1/4"=1'-0" | DATE | 7-31-67 |
| PROJECT NUMBER | | SHEET | OF |
| DRAWING NUMBER | A·AB·206 | | |