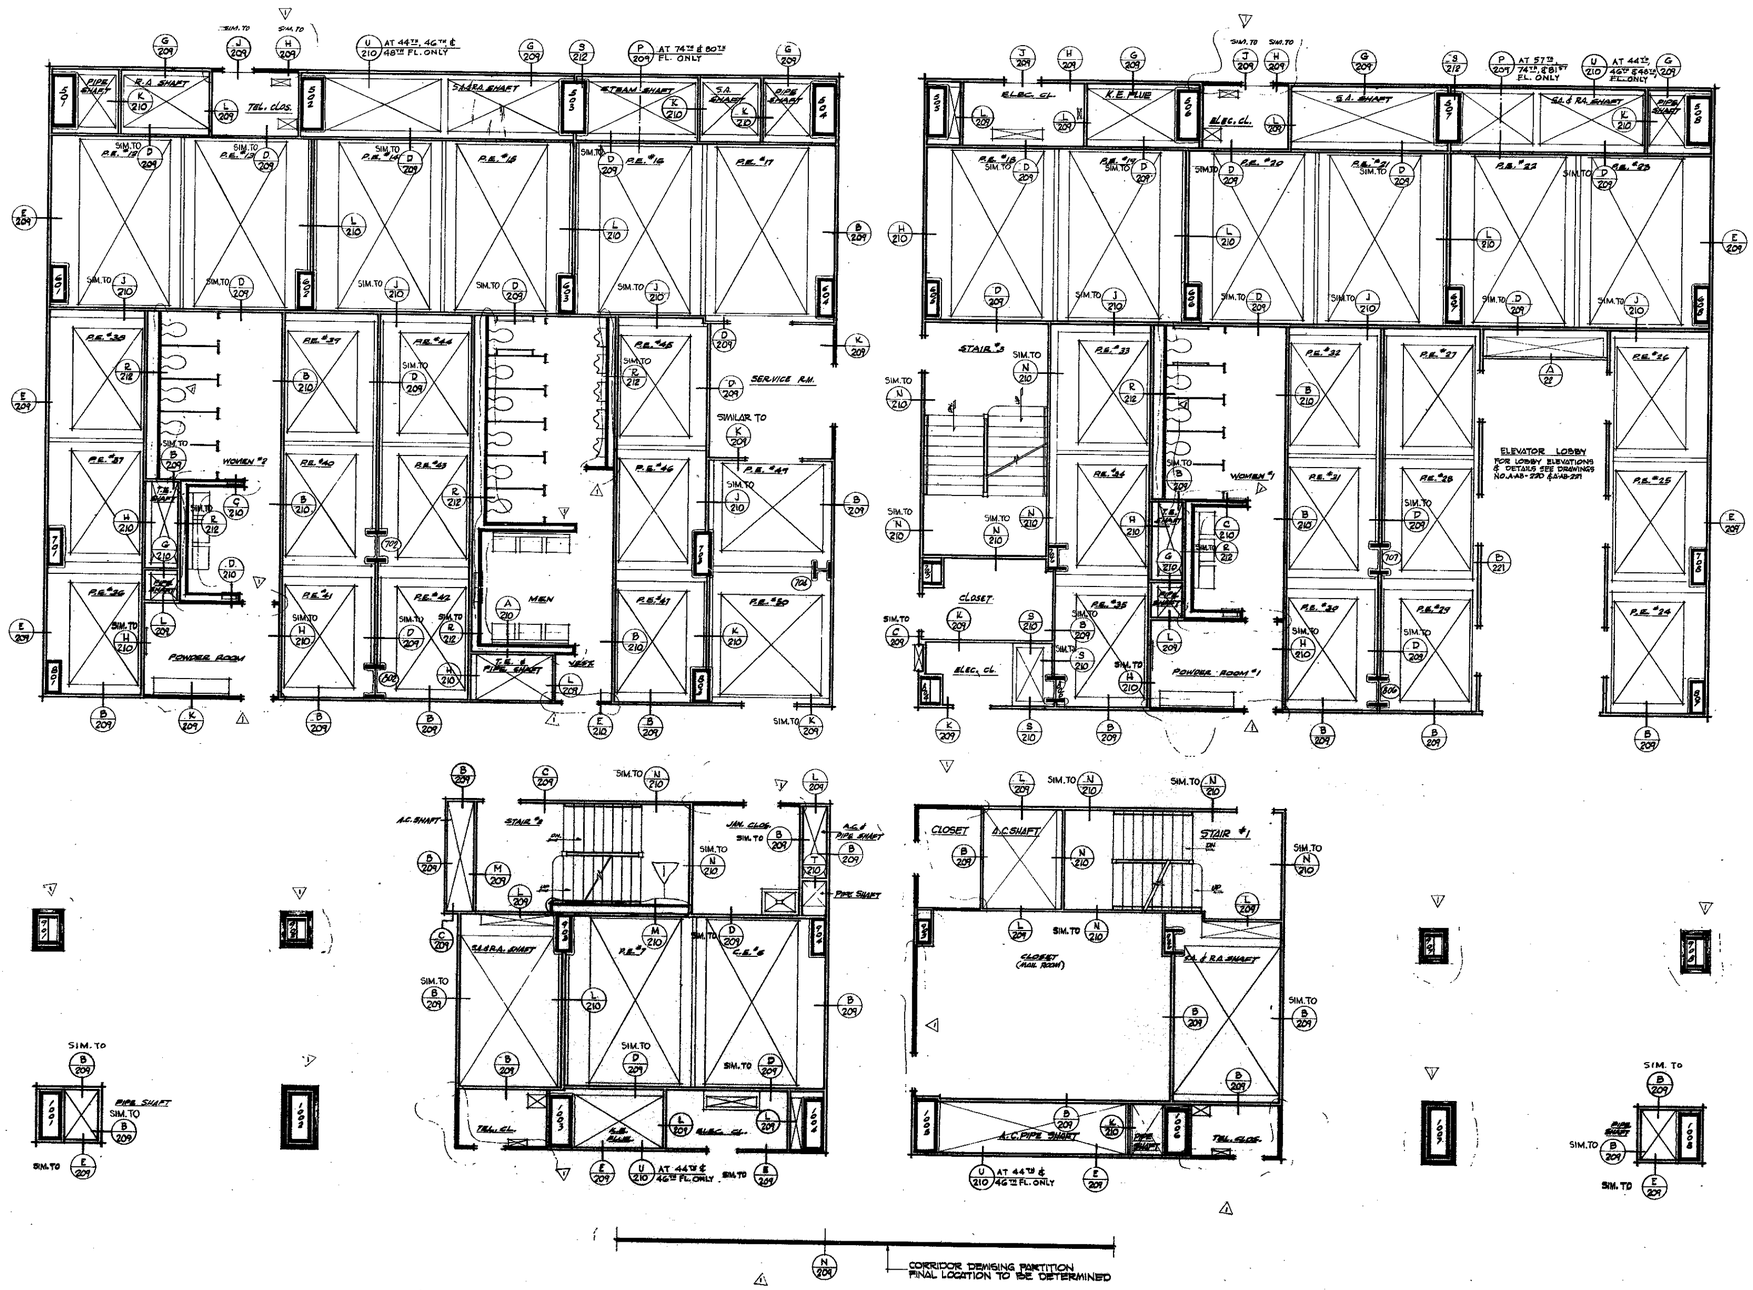


NORTH

TOWER 'B'

NORTH

TOWER 'A'

NOTES:

1- FOR GENERAL NOTES ON GYPSUM PLANK PARTITIONS & BEAM FIREPROOFING SEE DWG. NO. A-AB-209.

2 -THIS DRAWING INDICATES THE CONDITIONS FOR THE 50TH TO 54TH FLOORS, INCLUSIVE, AND IS REPRESENTATIVE OF ZONE II, SEE INDIVIDUAL CORE PLANS FOR VARIATIONS.

3. WHERE "SIMILAR TO" IS NOTED AT A GIVEN SECTION REFER TO CORE PLANS & FINISH SCHEDULES FOR FINISHES & PARTITION CONSTRUCTION.

CONTRACT BID DRAWING date 2-9-68 Tower 'A' 8-1-68 Tower 'B'

NO.	DATE	SUB. NO.	BY
REVISIONS			
1	5-23-69	A-17	B.K.
REVISIONS			

APPROVED

CHIEF, PLANNING DIVISION

DATE

1/4"=1'-0" 0 1' 2' 3' 4 8' 12'

THE WORLD TRADE CENTER

THE PORT OF NEW YORK AUTHORITY

MINORU YAMASAKI & ASSOCIATES
MINORU YAMASAKI, ARCHITECT

EMERY ROTH & SONS
RICHARD ROTH, ARCHITECT

WORTHINGTON, SKILLING, HELLE & JACKSON
STRUCTURAL ENGINEERS

JAROS, BAUM & BOLLES
MECHANICAL ENGINEERS

JOSEPH R. LORING & ASSOCIATES
ELECTRICAL ENGINEERS

THE PORT OF NEW YORK AUTHORITY
PAVING, UTILITIES, FOUNDATIONS

TITLE: TYPICAL PARTITION & BEAM FIREPROOFING PLAN-ZONE II

DRAWN	P.G.	CHECKED	
SCALE	1/4"=1'-0"	DATE	7-31-67
PROJECT NUMBER		SHEET	OF
DRAWING NUMBER	A-AB-207		