

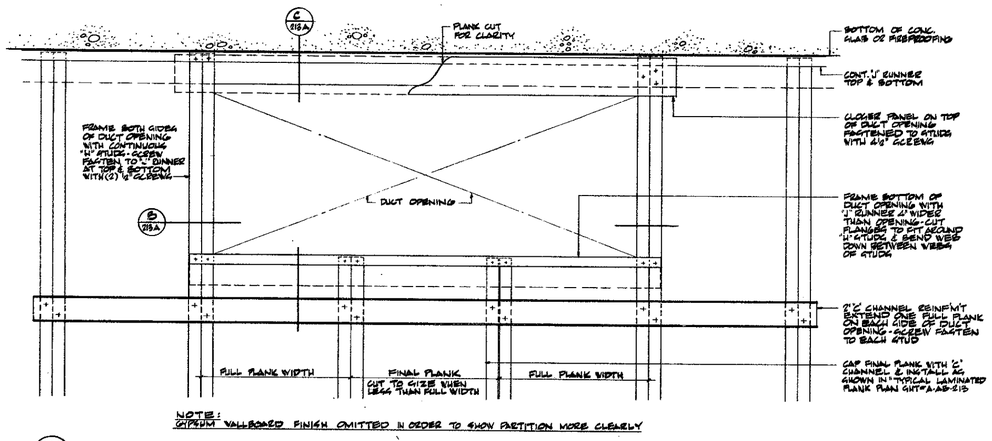


NOTE: GYPSUM WALLBOARD FINISH OMITTED IN ORDER TO SHOW PARTITION MORE CLEARLY


A ELEVATION OF DUCT PENETRATION
SCALE: 3/8"=1'-0"

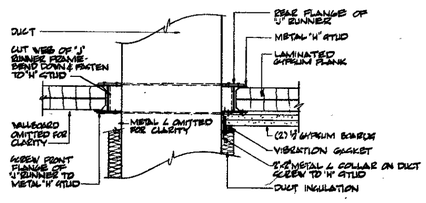


B HORIZONTAL SECTION THRU DUCT PENETRATION
SCALE: 3"=1'-0"

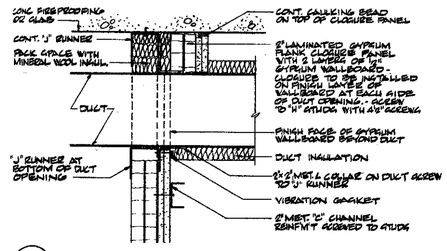


C VERTICAL SECTION THRU DUCT PENETRATION
SCALE: 3"=1'-0"

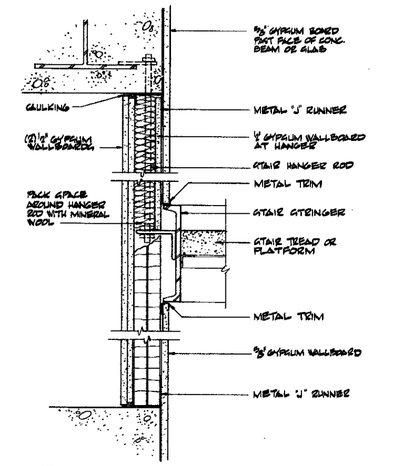


D SECTION THRU STAIR SHAFT
N.T.S.

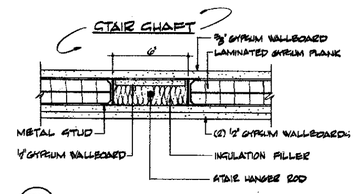

E PLAN AT STAIR HANGER
SCALE: 3"=1'-0"

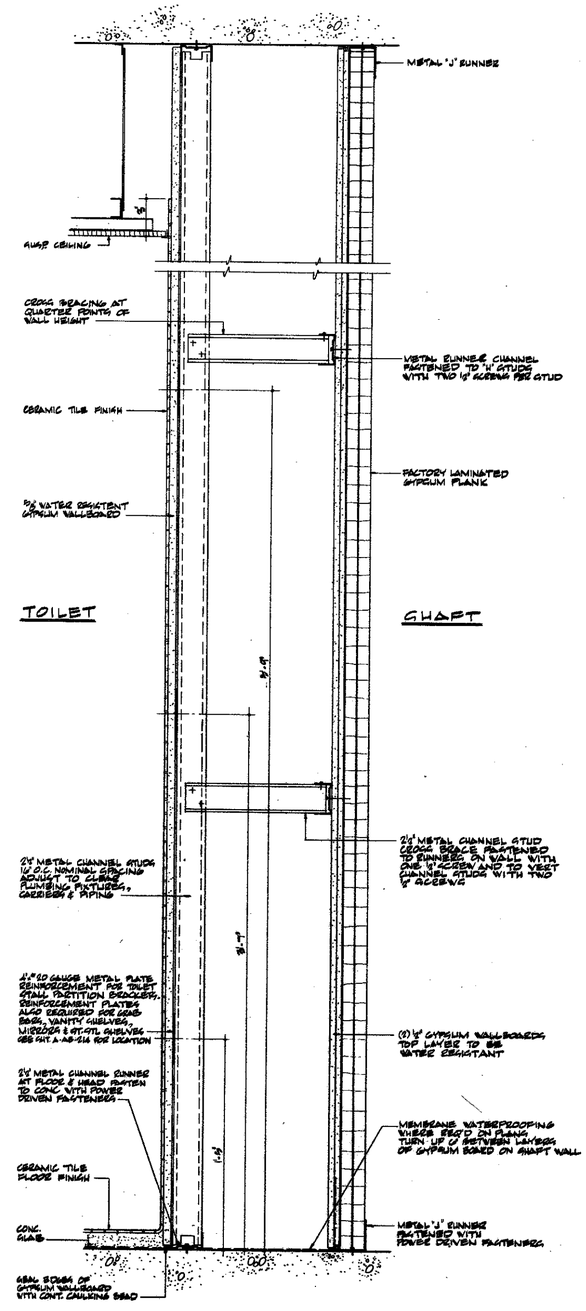


N SECTION THRU CHASE WALL
SCALE: 3"=1'-0"

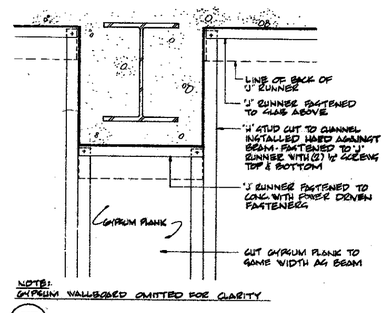


NOTE: GYPSUM WALLBOARD OMITTED FOR CLARITY


F CONC. F.P. BEAM PENETRATION
SCALE: 3"=1'-0"

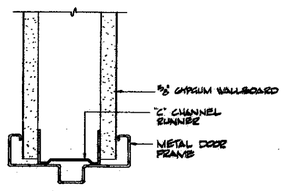

H DOOR HEAD

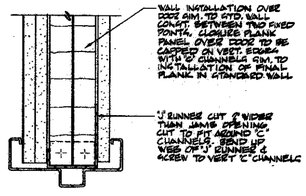


K DOOR HEAD

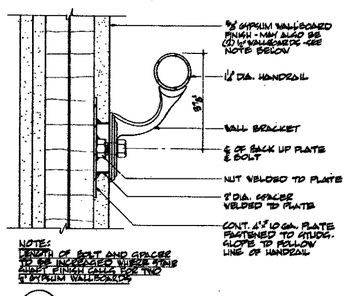

NOTE: LENGTH OF BOLT AND SPACER TO BE INCREASED WHERE 5/8" FINISH FINISH CONSISTS OF TWO 1/2" GYPSUM WALLBOARDS

M STAIR HANDRAIL
SCALE: 1 HALF SIZE

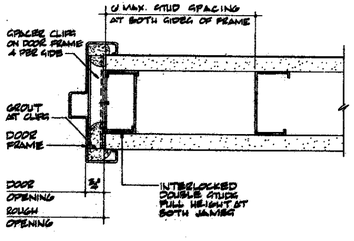


NOTE: GYPSUM WALLBOARD OMITTED FOR CLARITY

G SPRAY ON F.P. BEAM PENETRATION
SCALE: 3"=1'-0"

J DOOR JAMB

STANDARD DOOR DETAILS FOR METAL STUD
SCALE: 1 HALF SIZE

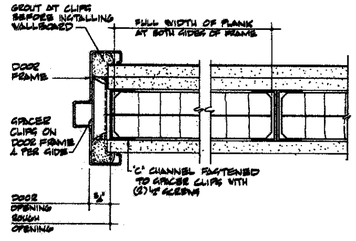

L DOOR JAMB

STANDARD DOOR DETAILS FOR LAMINATED GYPSUM PLANK
SCALE: 1 HALF SIZE

CONTRACT BID DRAWING date

NO.	DATE	REVISIONS	BY	NO.	DATE	REVISIONS	BY

APPROVED

CHIEF, PLANNING DIVISION

DATE

3"=1'-0" 0 1" 2" 3" 4" 5" 6" 9" 1'

THE WORLD TRADE CENTER
THE PORT OF NEW YORK AUTHORITY

MINORU YAMASAKI & ASSOCIATES
MINORU YAMASAKI, ARCHITECT

EMERY ROTH & SONS
RICHARD ROTH, ARCHITECT

WORTHINGTON, SKILLING, HELLE & JACKSON
STRUCTURAL ENGINEERS

JAROS, BAUM & BOLLES
MECHANICAL ENGINEERS

JOSEPH R. LORING & ASSOCIATES
ELECTRICAL ENGINEERS

THE PORT OF NEW YORK AUTHORITY
PAVING, UTILITIES, FOUNDATIONS

TITLE: STANDARD PARTITION DETAILS

DRAWN	J.M.C.	CHECKED	
SCALE	AS INDICATED	DATE	10/12/64
PROJECT NUMBER		SHEET	OF
DRAWING NUMBER	A-AB-213-A		