



NOTE: SEE DWG. A-AB-229 FOR ELEVATION "S".

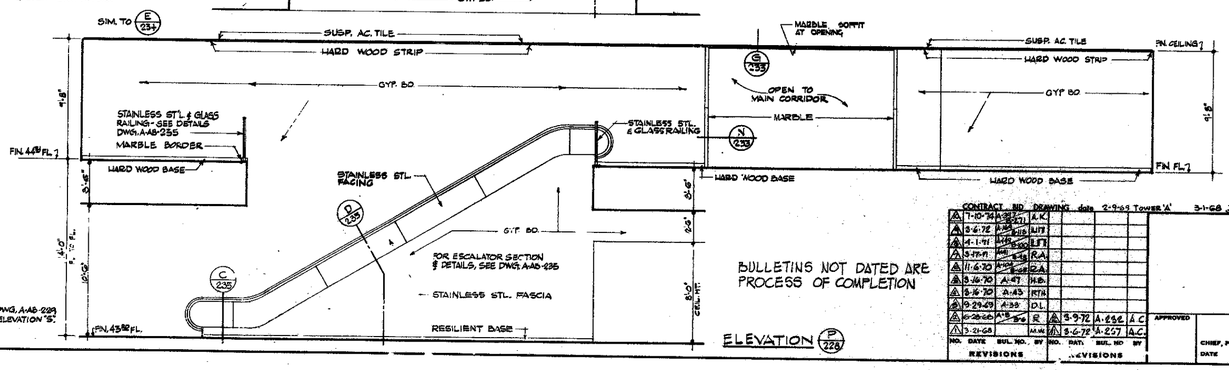

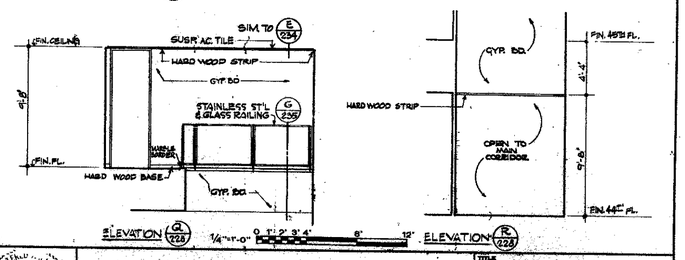

BULLETINS NOT DATED ARE PROCESS OF COMPLETION

CONTRACT NO. DRAWING date 2-9-68 Tower 'A' 3-1-68 Tower 'B'

NO.	DATE	SUB. NO.	BY
1	7-10-34	3-67	A.K.
2	3-6-78	M-68	LITT
3	4-1-71	M-68	LFT
4	3-17-71	M-68	R.A.
5	11-6-70	A-67	R.A.
6	3-16-70	A-67	H.B.
7	5-16-70	A-45	KTK
8	12-29-69	A-38	D.L.
9	10-28-68	A-8	R
10	3-21-68	A-M	

REVISIONS

NO.	DATE	SUB. NO.	BY
1	5-9-72	A-256	A.C.
2	5-6-76	A-257	A.C.

REVISIONS

APPROVED

CHIEF, PLANNING DIVISION

DATE

REGISTERED ARCHITECT

THE WORLD TRADE CENTER

THE PORT OF NEW YORK AUTHORITY

MINORU YAMASAKI & ASSOCIATES
MINORU YAMASAKI, ARCHITECT

WORTHINGTON, SKILLING, HELLE & JACKSON
STRUCTURAL ENGINEERS

JOSEPH R. LORING & ASSOCIATES
ELECTRICAL ENGINEERS

EMERY ROTH & SONS
RICHARD ROTH, ARCHITECT

JAROS, BAUM & BOLLES
MECHANICAL ENGINEERS

THE PORT OF NEW YORK AUTHORITY
PAVING, UTILITIES, FOUNDATIONS

TITLE: 44TH FLOOR SKYLOBBY ELEVATIONS

DRAWN	S.V. & A.D.	CHECKED	
SCALE	1/4" = 1'-0"	DATE	7-31-67
PROJECT NUMBER		SHEET	OF
DRAWING NUMBER	A-AB-228		