
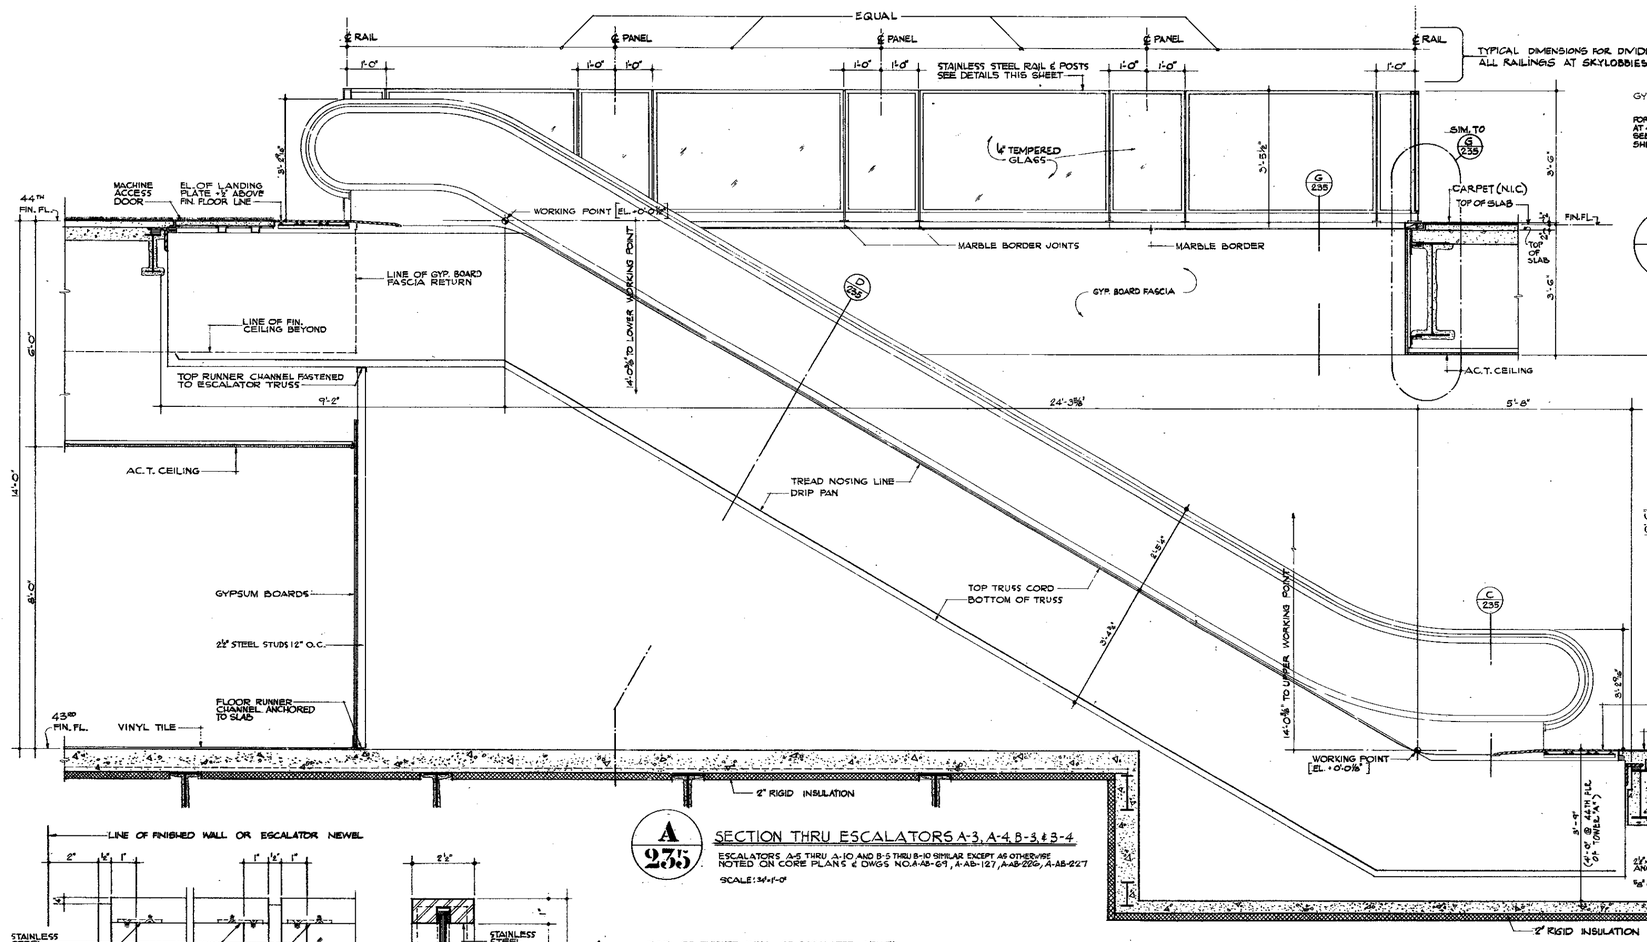


A/235 SECTION THRU ESCALATORS A-3, A-4, B-3, & B-4

ESCALATORS A-5 THRU A-10 AND B-5 THRU B-10 SIMILAR EXCEPT AS OTHERWISE NOTED ON CORE PLANS & DWGS NO. A-AB-69, A-AB-127, A-AB-226, A-AB-227

SCALE: ¾"=1'-0"


E/235 ELEVATION & SECTION

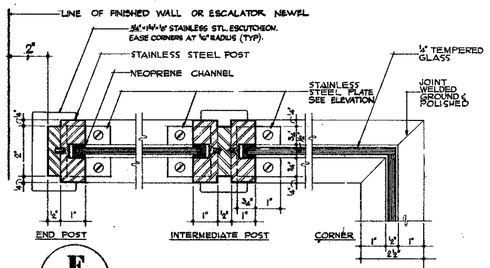

F/235 PLAN (REFLECTED)

TYPICAL DETAILS OF RAILING

SCALE: HALF FULL SIZE

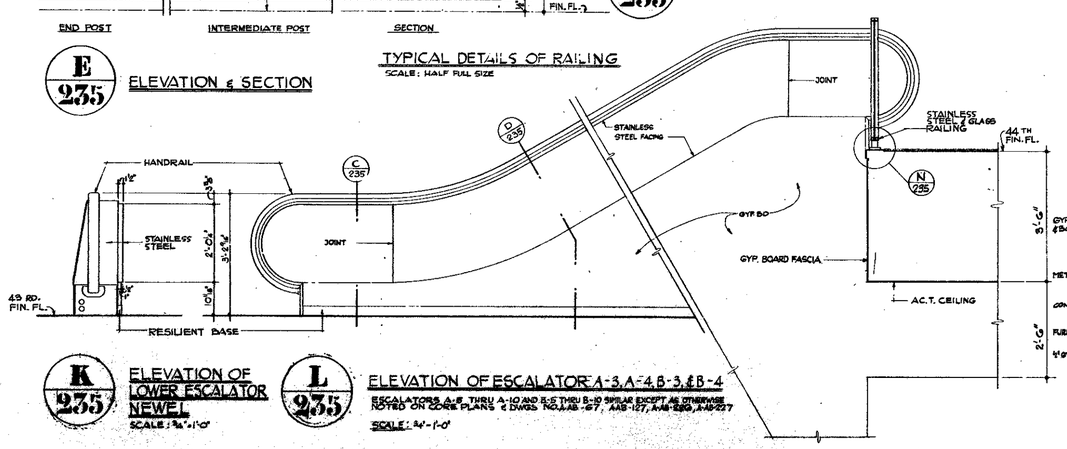

K/235 ELEVATION OF LOWER ESCALATOR NEWEL

SCALE: ¾"=1'-0"


L/235 ELEVATION OF ESCALATOR A-3, A-4, B-3, & B-4

ESCALATORS A-5 THRU A-10 AND B-5 THRU B-10 SIMILAR EXCEPT AS OTHERWISE NOTED ON CORE PLANS & DWGS NO. A-AB-127, A-AB-127, A-AB-226, A-AB-227

SCALE: ¼"=1'-0"

G/235 SECTION AT ESCALATOR WELL OPENING

M/235 SECTION AT END OF ESCALATOR WELL

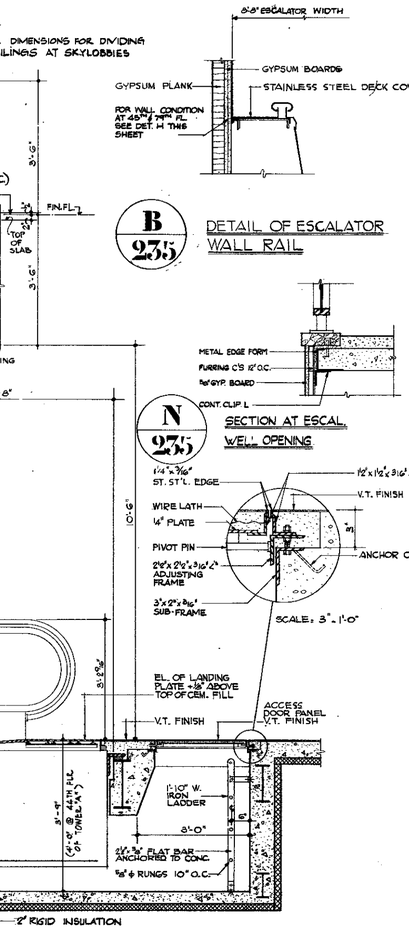


H/235 SECTION AT ESCALATOR WELL OPENING AT 79TH FLR.

45 TH FLR. SIM. AS NOTED

+ 1-½" WALLBOARD @ 45TH FLR.


B/235 DETAIL OF ESCALATOR WALL RAIL

N/235 SECTION AT ESCAL. WELL OPENING

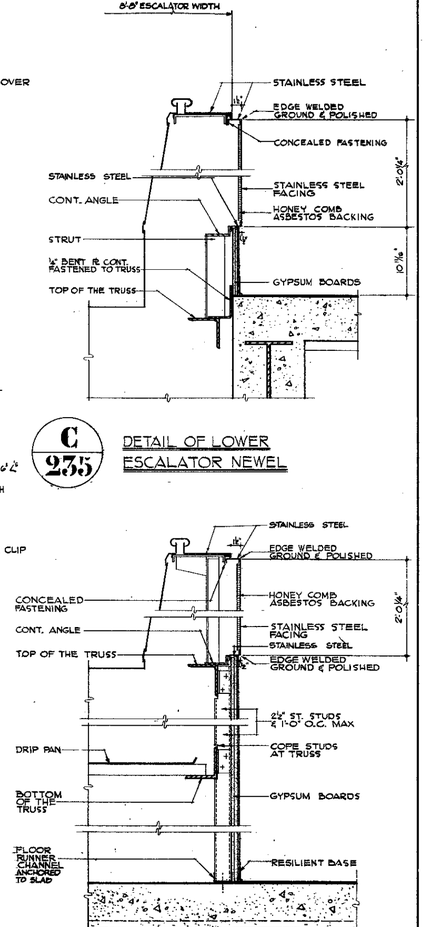


C/235 DETAIL OF LOWER ESCALATOR NEWEL

D/235 SECTION THRU ESCALATOR INCLINE AT WELL RAIL SIDE

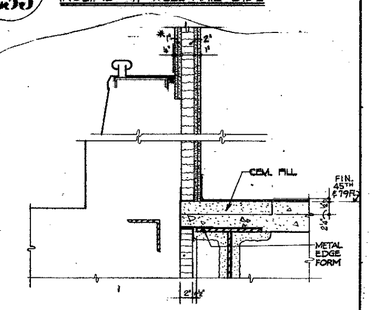

J/235 DETAIL OF UPPER ESCALATOR NEWEL AT 45TH & 79TH FLOORS

* 1-½" WALLBOARD AT 45TH FLOOR

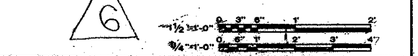

BULLETINS NOT DATED ARE PROCESS OF COMPLETION

CONTRACT	BID	DRAWING	date	2-1-68 Towers 'A'	8-1-68 Towers 'B'

NO.	DATE	BNL. NO.	BY
6	8-8-72	ABS	
5	5-16-70	A-136	R.H.
4	5-16-70	A-147	R.H.
3	5-16-70	A-155	R.H.
2	5-16-70	A-149	R.H.
1	6-20-68	A-96	R.
0	1-21-68		M.W.

REVISIONS

APPROVED

CHIEF, PLANNING DIVISION

DATE

THE WORLD TRADE CENTER

THE PORT OF NEW YORK AUTHORITY

MINORU YAMASAKI & ASSOCIATES
MINORU YAMASAKI, ARCHITECT

EMERY ROTH & SONS
RICHARD ROTH, ARCHITECT

WORTHINGTON, SKILLING, HELLE & JACKSON
STRUCTURAL ENGINEERS

JAROS, BAUM & BOLLES
MECHANICAL ENGINEERS

JOSEPH R. LORING & ASSOCIATES
ELECTRICAL ENGINEERS

THE PORT OF NEW YORK AUTHORITY
PAVING, UTILITIES, FOUNDATIONS

TITLE: SKYLOBBY ESCALATOR DETAILS

DRAWN	A.D.	CHECKED	
SCALE	1/4"=1'-0"	DATE	7-31-67
PROJECT NUMBER		SHEET	OF
DRAWING NUMBER	A-AB-235		