
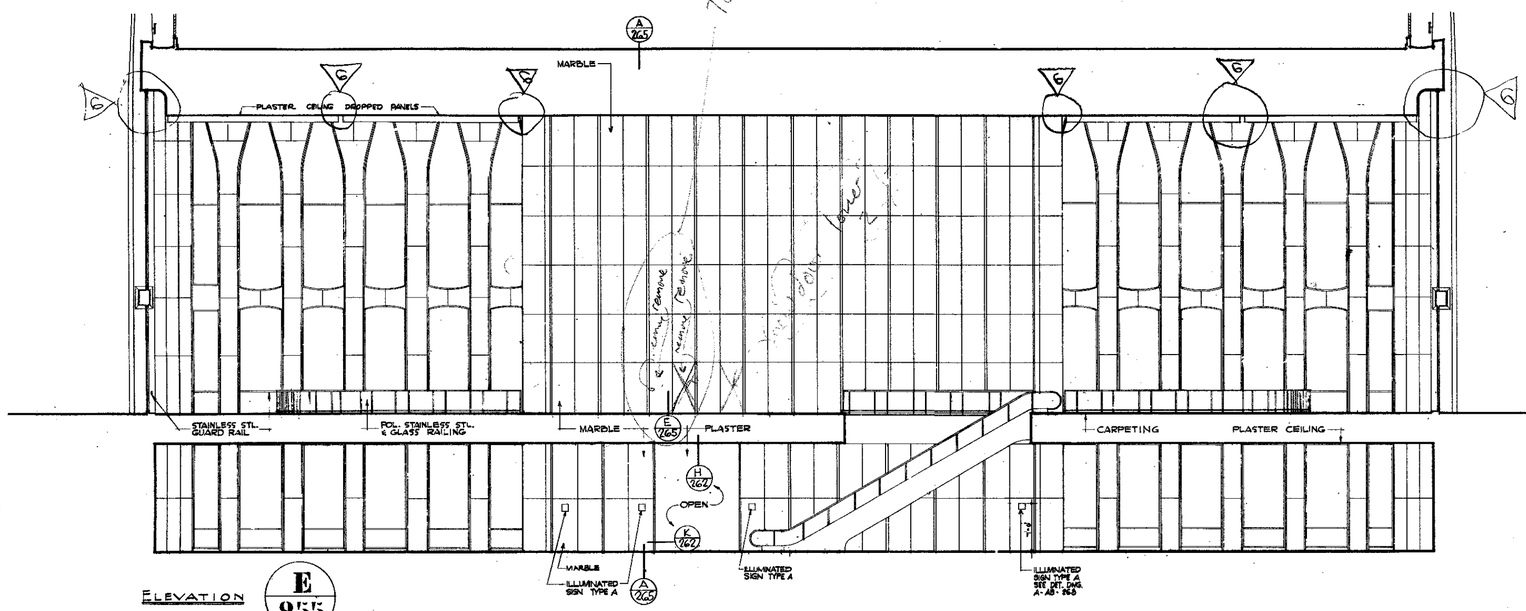


ELEVATION **E** / **255**

FIN. 7TH FL. (LOWER MECHANICAL) EL. +390'-0"
H.P. OF CEILING EL. +383'-3"
FIN. 6TH FL. EL. +376'-6"
FIN. 5TH FL. EL. +367'-0"
FIN. 4TH FL. EL. +358'-6"
FIN. 3RD FL. EL. +342'-0"
FIN. 2ND FL. (PLAZA LEVEL) EL. +332'-0"
FIN. 1ST FL. (CONCOURSE) EL. +310'-0"

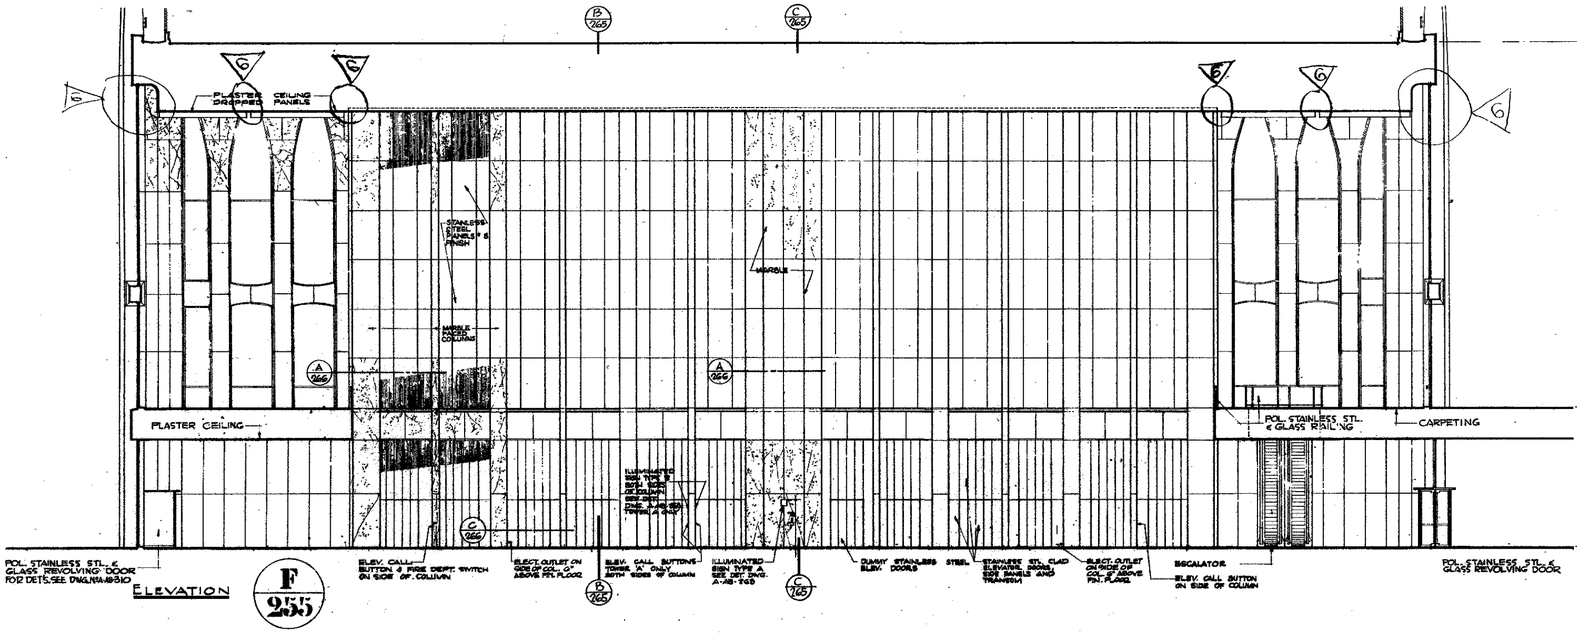


ELEVATION **F** / **255**

FIN. 7TH FL. (LOWER MECHANICAL) EL. +390'-0"
H.P. OF CEILING EL. +388'-3"
FIN. 6TH FL. EL. +376'-6"
FIN. 5TH FL. EL. +367'-0"
FIN. 4TH FL. EL. +358'-6"
FIN. 3RD FL. EL. +342'-0"
FIN. 2ND FL. (PLAZA LEVEL) EL. +332'-0"
FIN. 1ST FL. (CONCOURSE) EL. +310'-0"

NORTH - TOWER A

NORTH - TOWER B

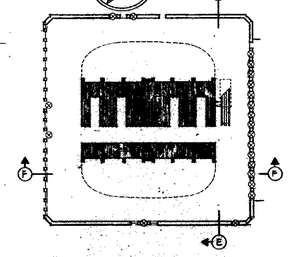

KEY PLAN 1"=80'-0" (SHOWN AT 310'-0" EL.)

CONTRACT NO. DRAWING date 1-2-68 Tower 'A' 3-1-68 Tower 'B'

NO.	DATE	SUB. NO.	BY
3	5-16-71	A-141	
2	11-6-70	A-135	
1	11-21-69	A-125	
5	5-23-69	A-115	
4	6-20-68	A-95	
3	3-31-68		

REVISIONS

NO.	DATE	SUB. NO.	BY

REVISIONS

APPROVED

CHIEF, PLANNING DIVISION

DATE

THE WORLD TRADE CENTER

THE PORT OF NEW YORK AUTHORITY

MINORU YAMASAKI & ASSOCIATES
MINORU YAMASAKI, ARCHITECT

EMERY ROTH & SONS
RICHARD ROTH, ARCHITECT

WORTHINGTON, SKILLING, HELLE & JACKSON
STRUCTURAL ENGINEERS

JAROS, BAUM & BOLLES
MECHANICAL ENGINEERS

JOSEPH R. LORING & ASSOCIATES
ELECTRICAL ENGINEERS

THE PORT OF NEW YORK AUTHORITY
PAVING, UTILITIES, FOUNDATIONS

TITLE: MAIN LOBBY ELEVATIONS 'E' & 'F'

DRAWN	S.P.V. & A.D.	CHECKED	
SCALE	3/8"=1'-0"	DATE	7-31-67
PROJECT NUMBER		SHEET	67
DRAWING NUMBER	A AB-255		