

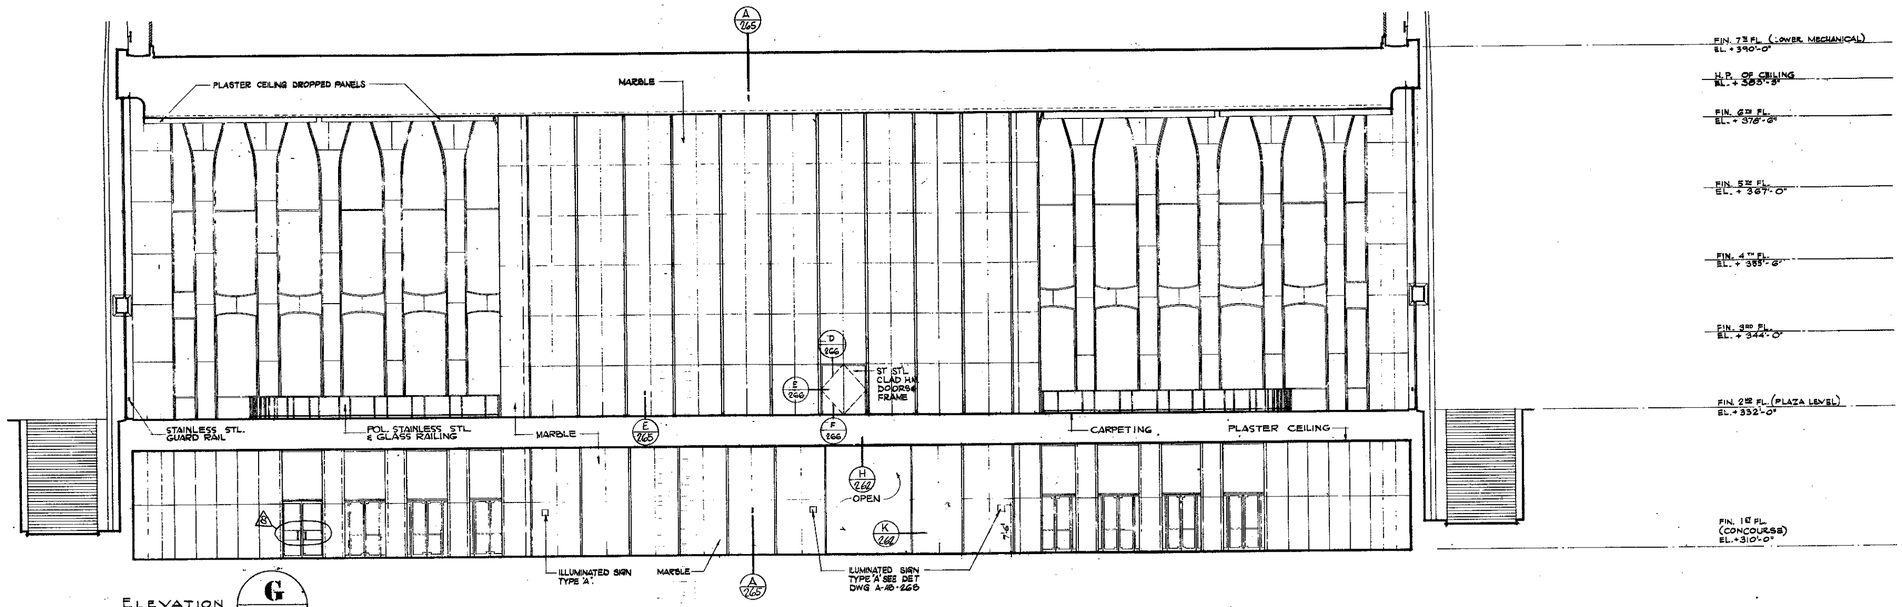


ELEVATION G/256

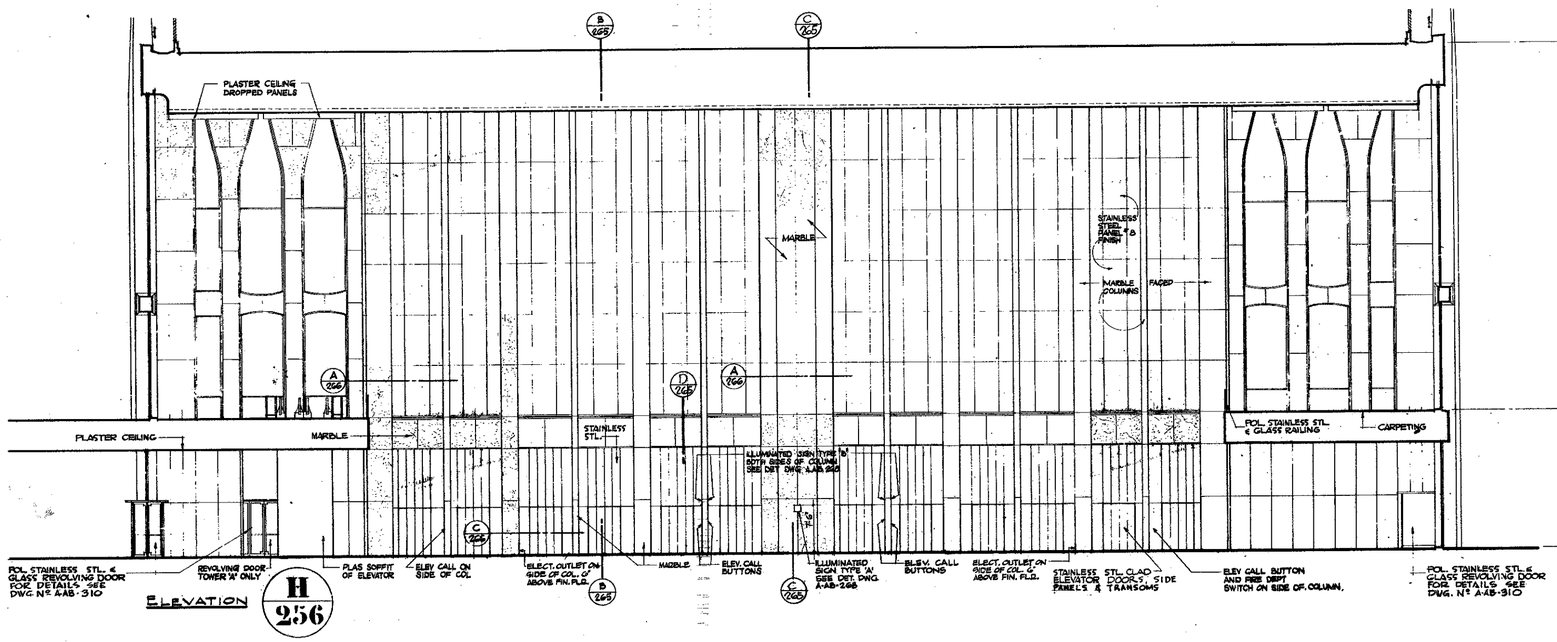

ELEVATION H/256

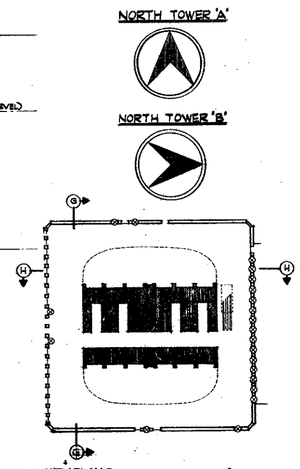

KEY PLAN (SHOWN AT 310'-0" EL.)

1/8"=1'-0" 0 4' 8' 16' 24'

CONTRACT	BID DRAWING date	2-1-68 TOWER 'A'	3-1-68 TOWER 'B'
7-25-72	A-256	A.K.	
3-18-71	A-256	M.M.	
11-6-70	A-256	D.A.	
5-16-70	A-17		
12-22-69	A-256	M.B.	
5-23-69	A-25	N.S.	
[illegible]	A-25	H.J.	
5-21-68	A-25	M.W.	

NO. DATE SUB. NO. BY REVISIONS

NO. DATE SUB. NO. BY REVISIONS

APPROVED

CHIEF, PLANNING DIVISION

DATE

THE WORLD TRADE CENTER

THE PORT OF NEW YORK AUTHORITY

MINORU YAMASAKI & ASSOCIATES
MINORU YAMASAKI, ARCHITECT

EMERY ROTH & SONS
RICHARD ROTH, ARCHITECT

WORTHINGTON, SKILLING, HELLE & JACKSON
STRUCTURAL ENGINEERS

JAROS, BAUM & BOLLES
MECHANICAL ENGINEERS

JOSEPH R. LORING & ASSOCIATES
ELECTRICAL ENGINEERS

THE PORT OF NEW YORK AUTHORITY
PAVING, UTILITIES, FOUNDATIONS

TITLE: MAIN LOBBY ELEVATIONS 'G' & 'H'

DRAWN	C.P.V. & A.B.	CHECKED	
SCALE	1/8" = 1'-0"	DATE	7-31-67
PROJECT NUMBER		SHEET	OF
DRAWING NUMBER	A-AB-256		