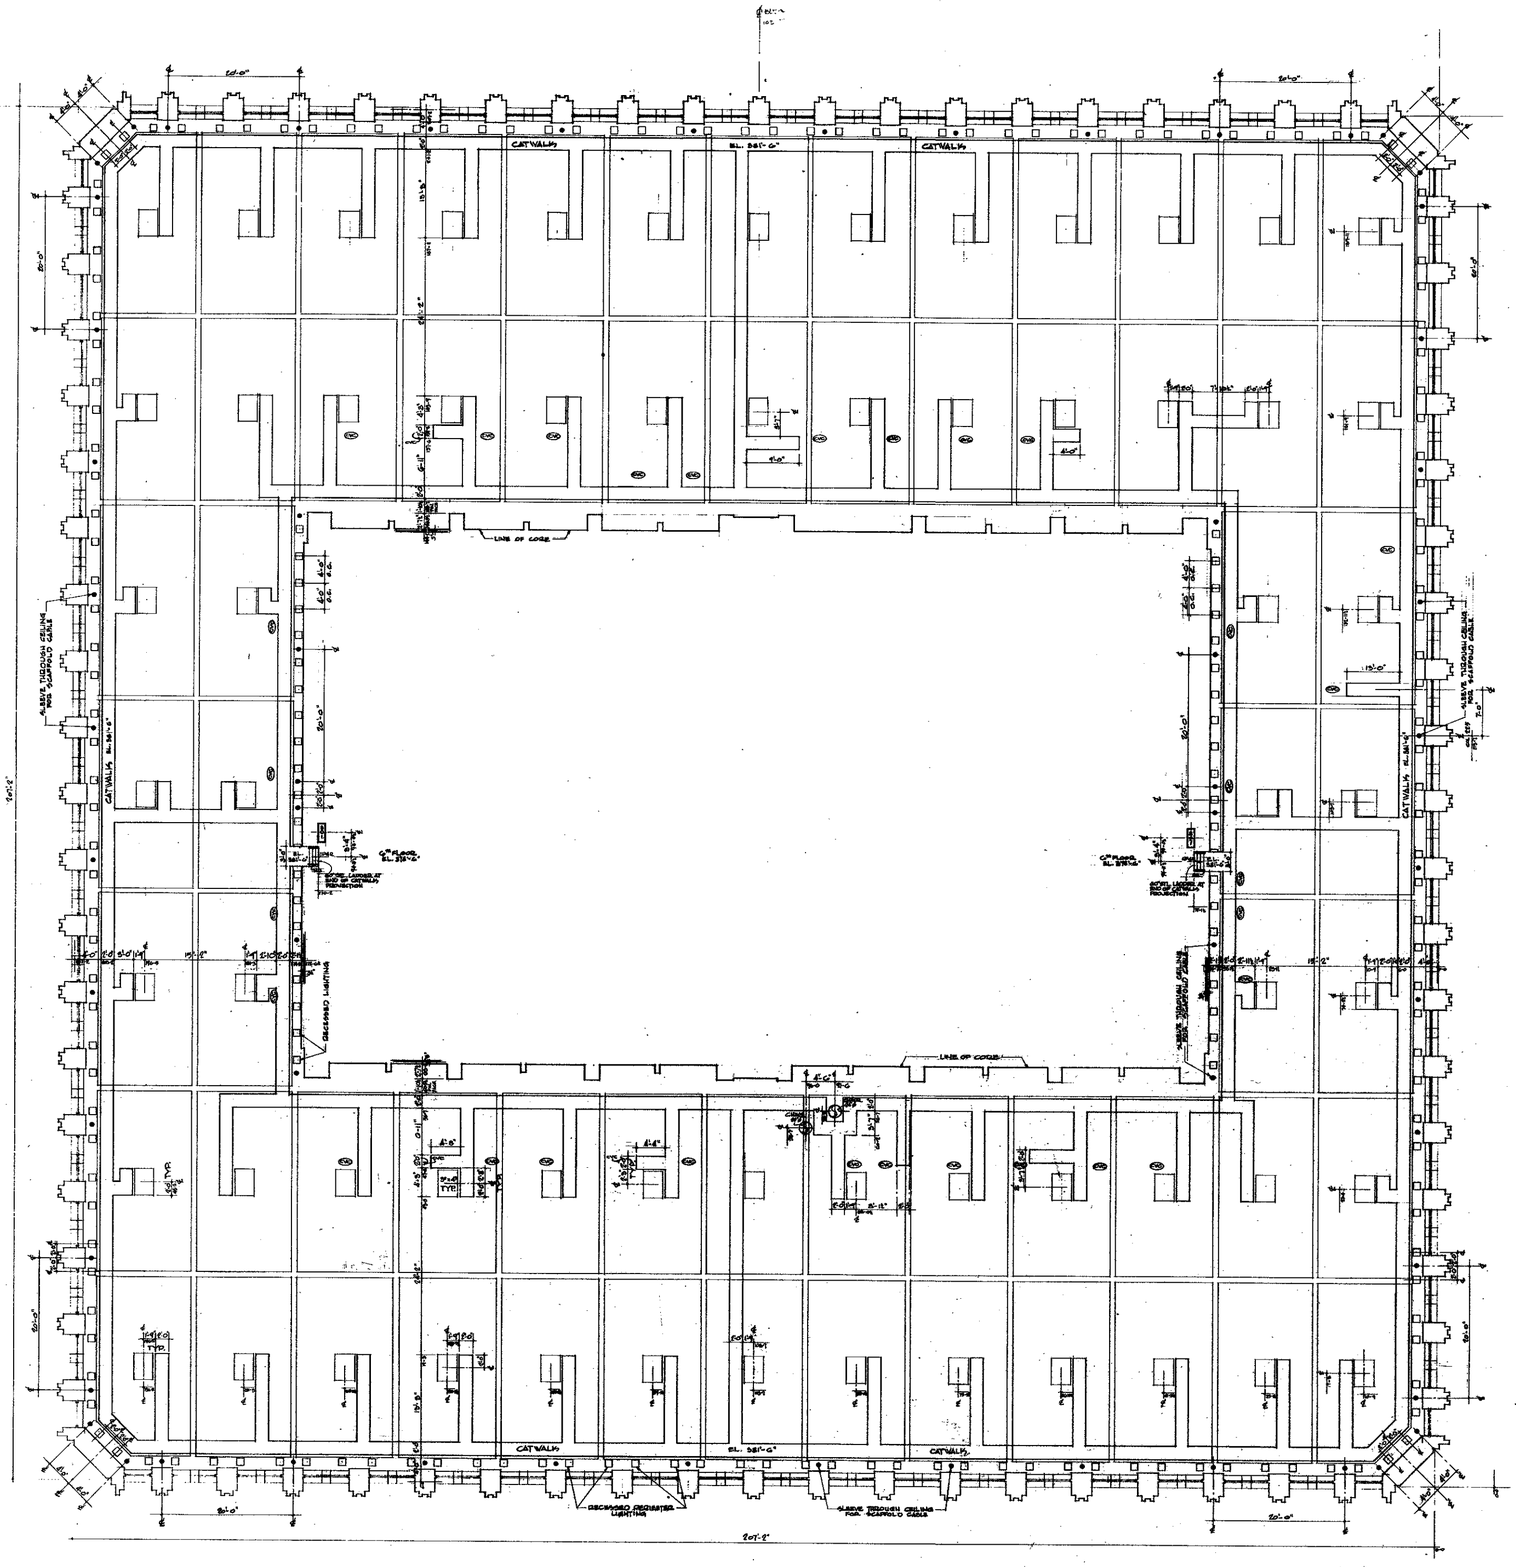


NORTH

CONTRACT BID DRAWING date 2-2-68 Tower 'A' 5-1-68 Tower 'B'

NO.	DATE	SUB. NO.	BY
REVISIONS			

NO.	DATE	SUB. NO.	BY
REVISIONS			

APPROVED

CHIEF, PLANNING DIVISION

DATE

1/8"=1'-0" 0 4 8' 16'

THE WORLD TRADE CENTER

THE PORT OF NEW YORK AUTHORITY

MINORU YAMASAKI & ASSOCIATES
MINORU YAMASAKI, ARCHITECT

EMERY ROTH & SONS
RICHARD ROTH, ARCHITECT

WORTHINGTON, SKILLING, HELLE & JACKSON
STRUCTURAL ENGINEERS

JAROS, BAUM & BOLLES
MECHANICAL ENGINEERS

JOSEPH R. LORING & ASSOCIATES
ELECTRICAL ENGINEERS

THE PORT OF NEW YORK AUTHORITY
PAVING, UTILITIES, FOUNDATIONS

TITLE
MAIN LOBBY- PLAZA
CEILING CATWALK PLAN

DRAWN	R.F.A.	CHECKED	
SCALE	1/8"=1'-0"	DATE	7-17-69
PROJECT NUMBER		SHEET	OF
DRAWING NUMBER	A·AB·258·A		