




ELEVATION

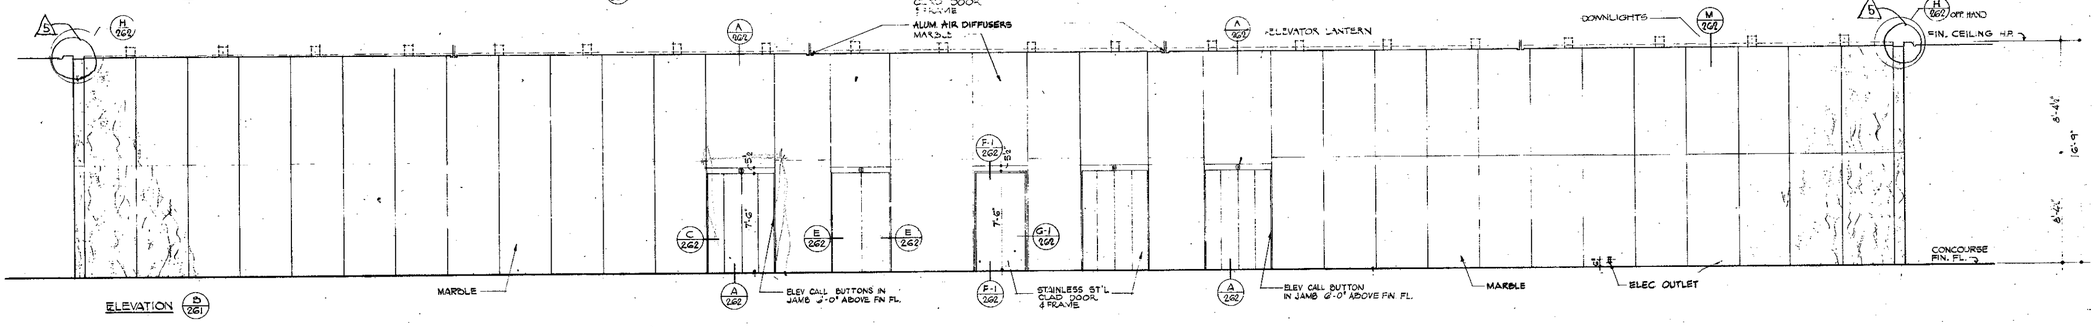


ELEVATION

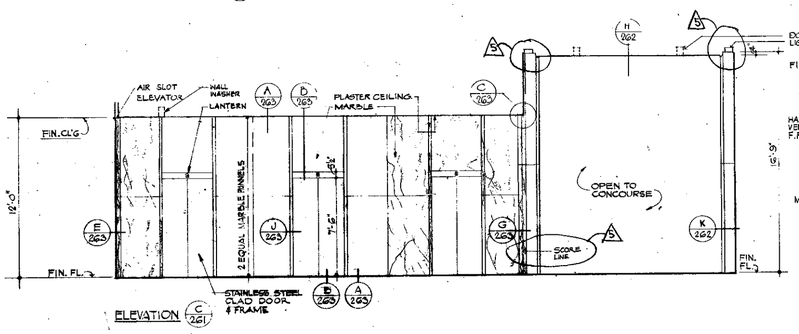

ELEVATION

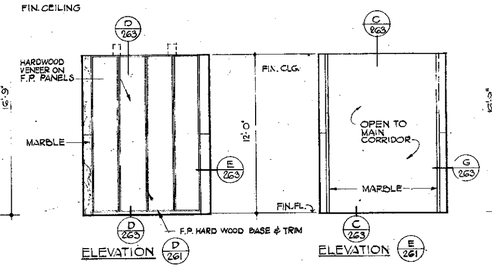

ELEVATION ELEVATION

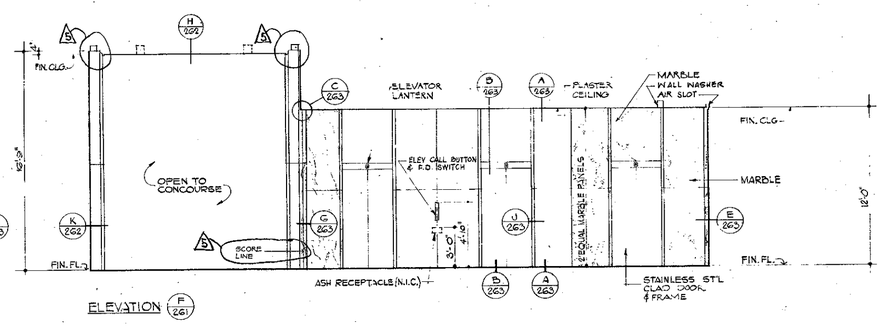

ELEVATION

CONTRACT BID DRAWING date 2-9-68 Tower 'A' 3-1-68 Tower 'B'

NO.	DATE	BUL. NO.	BY
5	3-3-71	A101 B-15	R.A.
4	11-6-70	A104 B-15	R.A.
3	5-16-70	A-61	H.B.
2	5-23-69	A-26	S.B.
1	3-21-68		M.W.

REVISIONS

APPROVED

CHIEF, PLANNING DIVISION

DATE

THE WORLD TRADE CENTER

THE PORT OF NEW YORK AUTHORITY

MINORU YAMASAKI & ASSOCIATES
MINORU YAMASAKI, ARCHITECT

WORTHINGTON, SKILLING, HELLE & JACKSON
STRUCTURAL ENGINEERS

JOSEPH R. LORING & ASSOCIATES
ELECTRICAL ENGINEERS

EMERY ROTH & SONS
RICHARD ROTH, ARCHITECT

JAROS, BAUM & BOLLES
MECHANICAL ENGINEERS

THE PORT OF NEW YORK AUTHORITY
PAVING, UTILITIES, FOUNDATIONS

1/4"=1'-0" 0 1' 2' 3' 4' 8'

TITLE
MAIN LOBBY
ELEVATIONS OF ELEVATOR LOBBIES AT CONCOURSE

DRAWN	A.B.	CHECKED	
SCALE	1/4"=1'-0"	DATE	7-31-67
PROJECT NUMBER		SHEET	OF
DRAWING NUMBER	A-AB-261		