

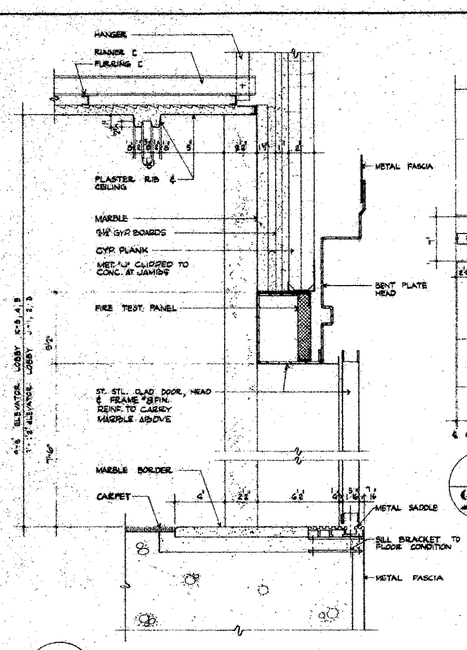



A 270 ELEVATOR DOOR HEAD AND SILL DETAIL OF ELEVATOR K-3,4,5 AND J-1,2,3
SCALE: 3"=1'-0"

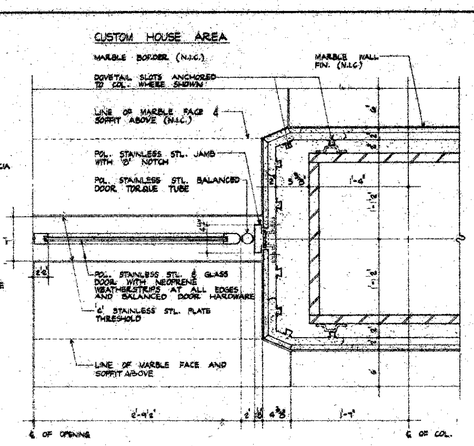


B 270 JAMB AT SWINGING DOORS BETWEEN CUSTOM HOUSE AND MAIN LOBBY
SCALE: 1½" = 1'-0"

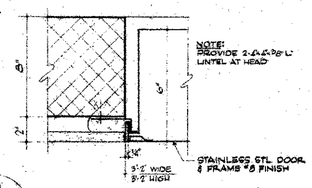

S 270 FIRE HOSE CABINET DETAIL
SCALE 3"=1'-0"

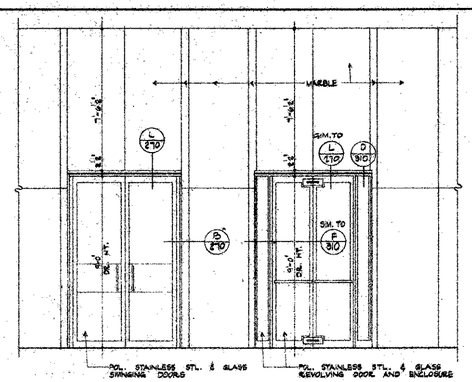


ELEVATION

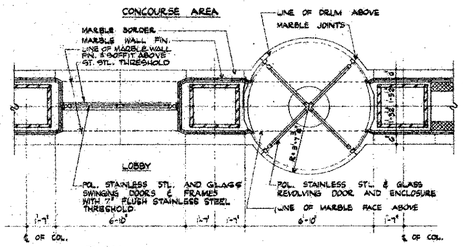


PLAN


C 270 PLAN AND ELEVATION OF DOORS BETWEEN LOBBY AND CUSTOM HOUSE
SCALE: 3/8"=1'-0"

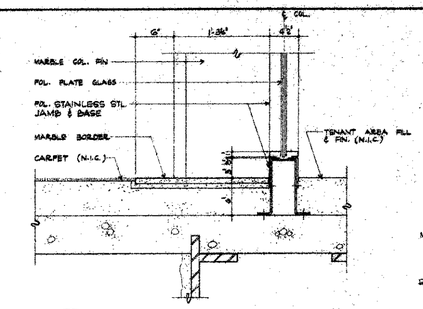


D 270 BASE AT FIXED INTERIOR GLASS - CONCOURSE LEVEL
SCALE: 1½"=1'-0"

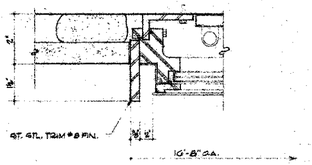


E 270 JAMB DETAIL OF BUILDING DIRECTORY
SCALE: N.P.S.

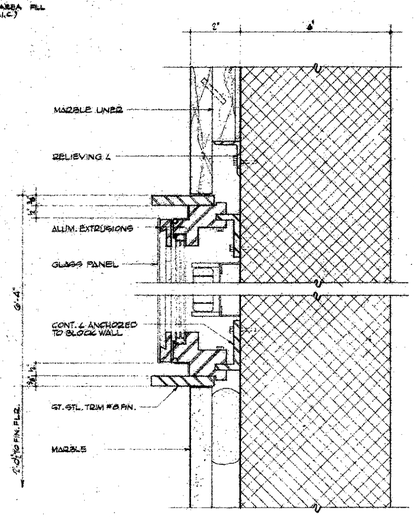


F 270 SECTION OF DIRECTORY
SCALE: N.P.S.

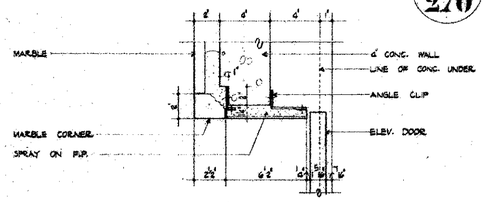


G 270 ELEVATOR DOOR JAMB DETAIL
SCALE 3"=1'-0"

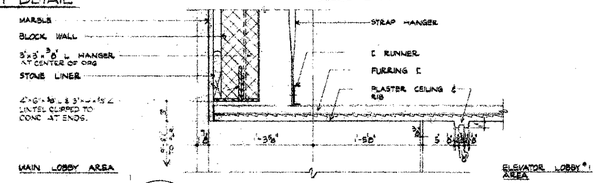

H 270 HEAD SECTION THROUGH OPENING AT ELEVATOR LOBBIES #1 & 2

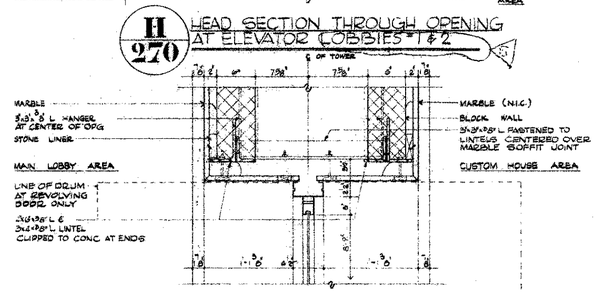


L 270 DOOR HEAD SECTION

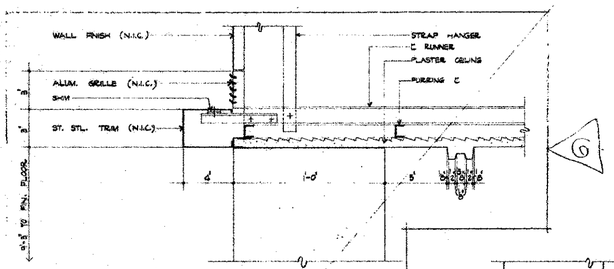


VOID

K 270 HEAD SECTION AT ELEV. LOBBY #2
SCALE 3"=1'-0"

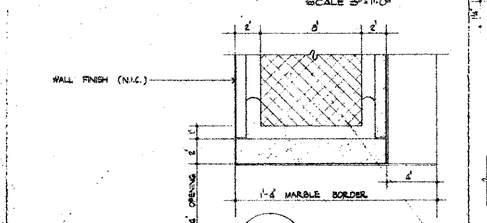


M 270 PLAN OF JAMB AT ELEVATOR LOBBY #2
SCALE: 3"=1'-0"

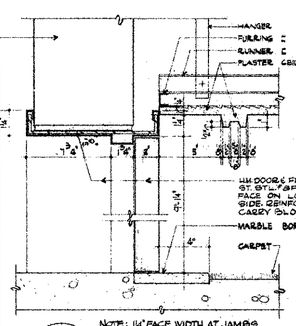


NOTE: 1¼" FACE WIDTH AT JAMBS

N 270 DOOR DETAIL OF ELEVATOR LOBBY
SCALE: 3"=1'-0"

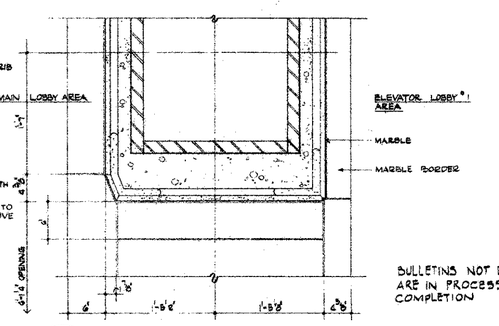


P 270 JAMB AT OPENING TO MAIN LOBBIES OF TOWERS FROM ELEV LOBBIES #1 & 2
SCALE: 1½"=1'-0"

BULLETINS NOT DATED ARE IN PROCESS OF COMPLETION

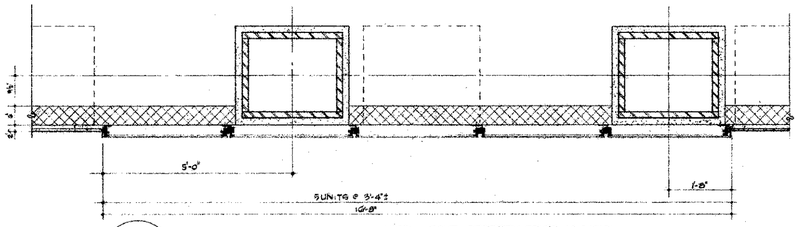


J 270 PLAN OF DIRECTORY
SCALE: 3/4"=1'-0"

NOTE: SOUTH DIRECTORY TOWER AS SHOWN
NORTH DIRECTORY TOWER OPPOSITE HAND
COLUMN LOCATIONS AT EAST AND WEST DIRECTORIES, TOWERS 8" SHOWN DOTTED

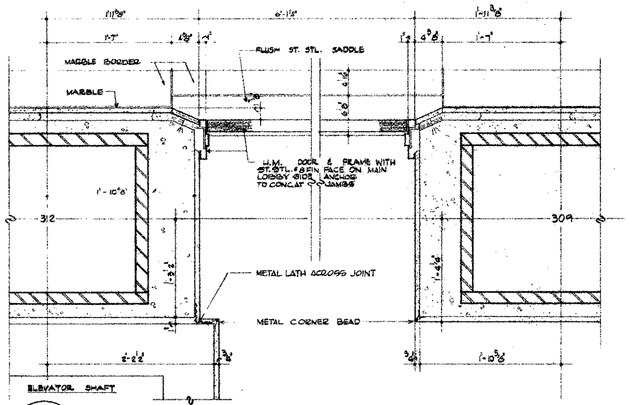

Q 270 JAMB DETAILS AT ELEVATOR P-1 LOBBY
SCALE 1½"=1'-0"

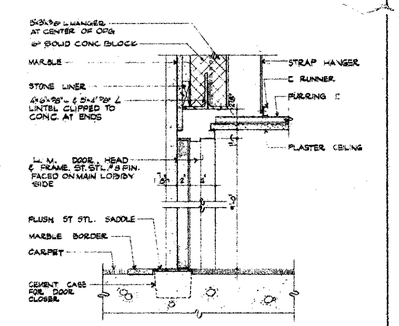

R 270 HEAD AND SILL SECTION
SCALE: 1½"=1'-0"

NO.	DATE	REVISIONS	BUL. NO.	BY
A	5-19-75		SC 305	C.G.
A	7-10-74		A-350	MW
A	6-7-72		A-229	E.A.
A	7-25-72		A-238	A.K.
A	11-6-70		A-166	E.A.
A	5-16-70		A-47	E.B.

APPROVED

CHIEF, PLANNING DIVISION

DATE

THE WORLD TRADE CENTER
THE PORT OF NEW YORK AUTHORITY

MINORU YAMASAKI & ASSOCIATES
MINORU YAMASAKI, ARCHITECT

EMERY ROTH & SONS
RICHARD ROTH, ARCHITECT

WORTHINGTON, SKILLING, HELLE & JACKSON
STRUCTURAL ENGINEERS

JAROS, BAUM & BOLLES
MECHANICAL ENGINEERS

JOSEPH R. LORING & ASSOCIATES
ELECTRICAL ENGINEERS

THE PORT OF NEW YORK AUTHORITY
PAVING UTILITIES; FOUNDATIONS

TITLE: MISCELLANEOUS LOBBY DETAILS

DRAWN	N.G.	CHECKED	
SCALE	AS NOTED	DATE	1-27-69
PROJECT NUMBER		SHEET	OF
DRAWING NUMBER	A·AB·270		