
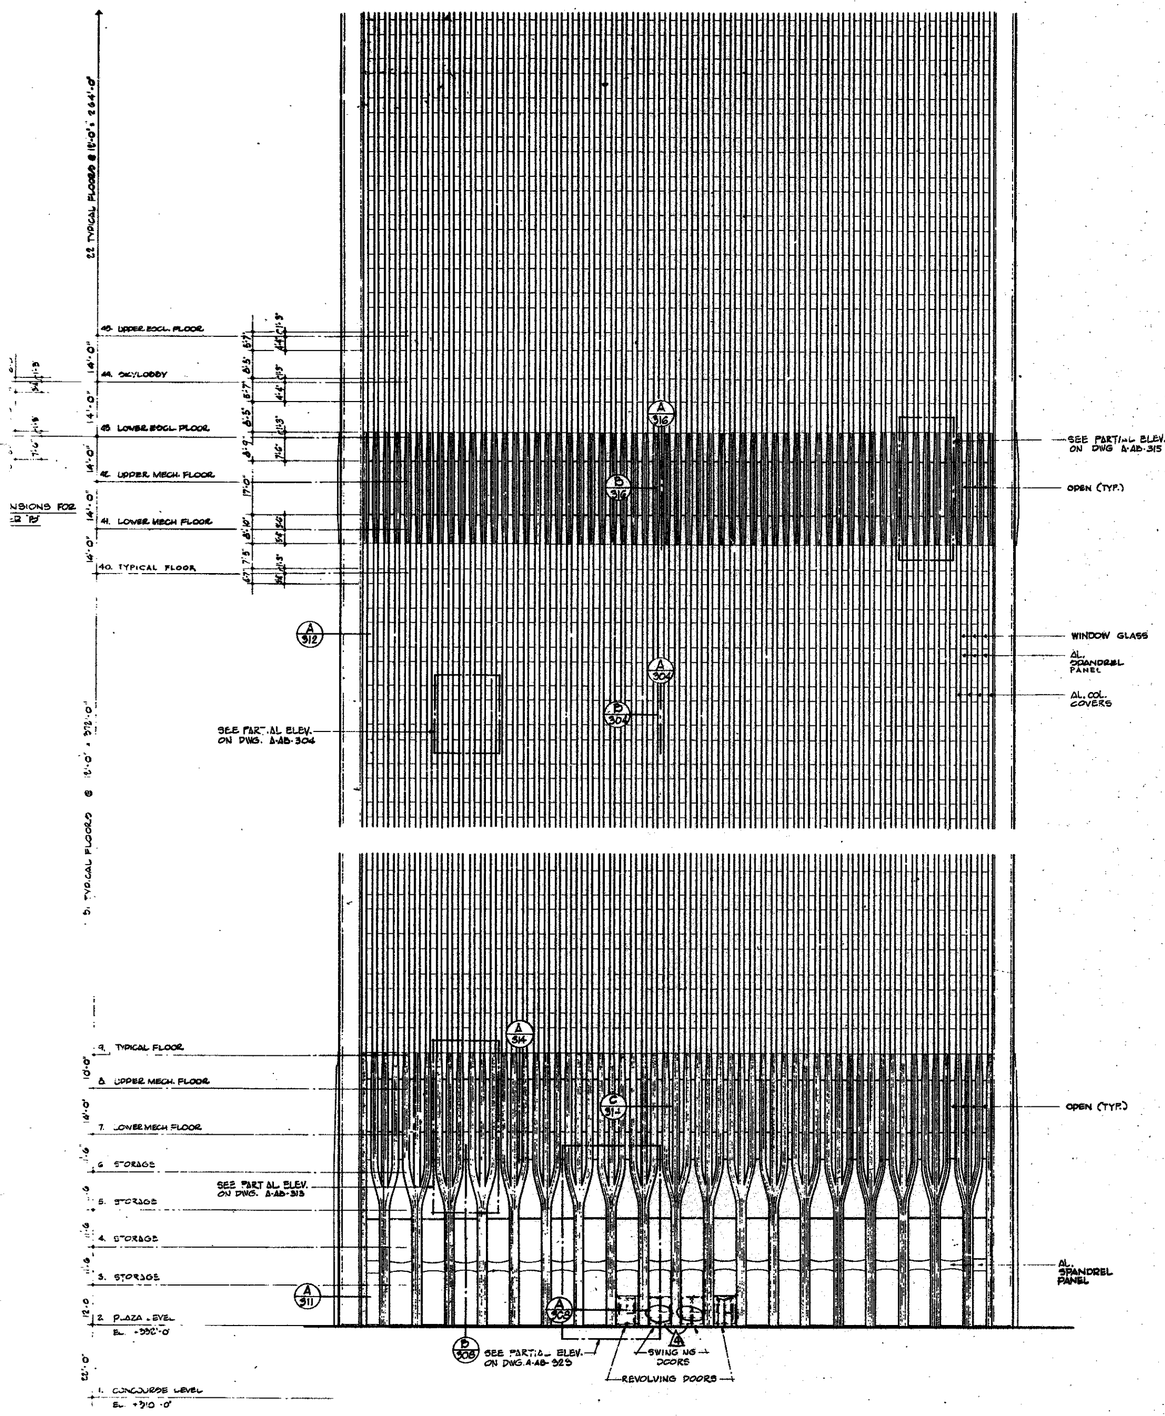


PLAZA ELEVATION TO FLOOR NUMBER 50

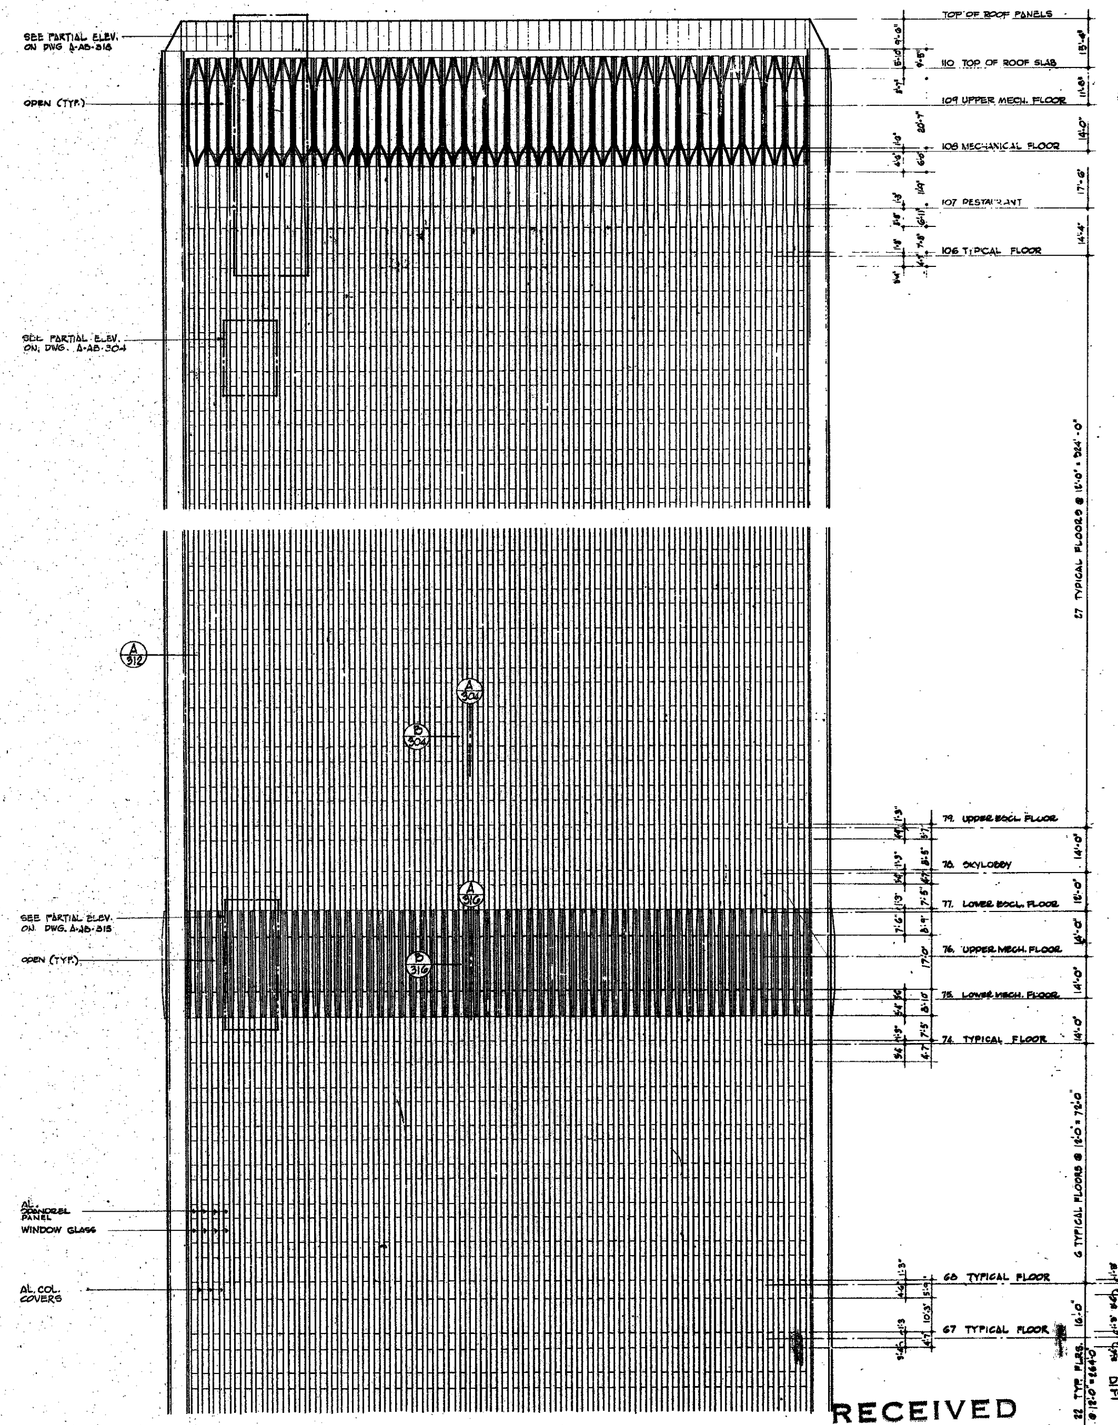

FLOOR NUMBER 64 TO TOP OF PARADET

TYPICAL TOWER ELEVATION

NOTE:
ABOVE ELEVATION APPLIES TO TOWER "A" ONLY.
AT TOWER "B", 43RD & 67TH FLOOR HEIGHT SHALL BE 12'-0" AND WINDOW & SPANDREL ABOVE SHALL BE TYPICAL HEIGHT AS INDICATED.

RECEIVED
JUL 31 1990

LESLIE E. ROBERTSON ASSOCIATES
211 EAST 46TH ST., N.Y.C. 19017

CONTRACT BID DRAWING date 2-9-68 Tower "A" 5-1-68 Tower "B"

NO.	DATE	REVISIONS	BY	NO.	DATE	REVISIONS	BY
A	7-15-71	ADD	A.K.				
A	7-11-70	ADD	G.B.				
A	5-16-70	A-47	T.J.				
A	3-21-68		M.W.				

APPROVED
"CHIEF, PLANNING DIVISION"
DATE

THE WORLD TRADE CENTER
THE PORT OF NEW YORK AUTHORITY

MINORU YAMASAKI & ASSOCIATES
MINORU YAMASAKI, ARCHITECT

EMERY ROTH & SONS
RICHARD ROTH, ARCHITECT

WORTHINGTON, SKILLING, HELLE & JACKSON
STRUCTURAL ENGINEERS

JAROS, BAUM & BOLLES
MECHANICAL ENGINEERS

JOSEPH R. LORING & ASSOCIATES
ELECTRICAL ENGINEERS

THE PORT OF NEW YORK AUTHORITY
PAVING, UTILITIES, FOUNDATIONS

TITLE: TYPICAL FACADE ELEVATION

DESIGN		CHECKED	
SCALE	3/8"=1'-0"	DATE	7-31-67
DRAWN		SHEET	OF
TRACED			
REVISED			

A-AB-303