


AAB-307

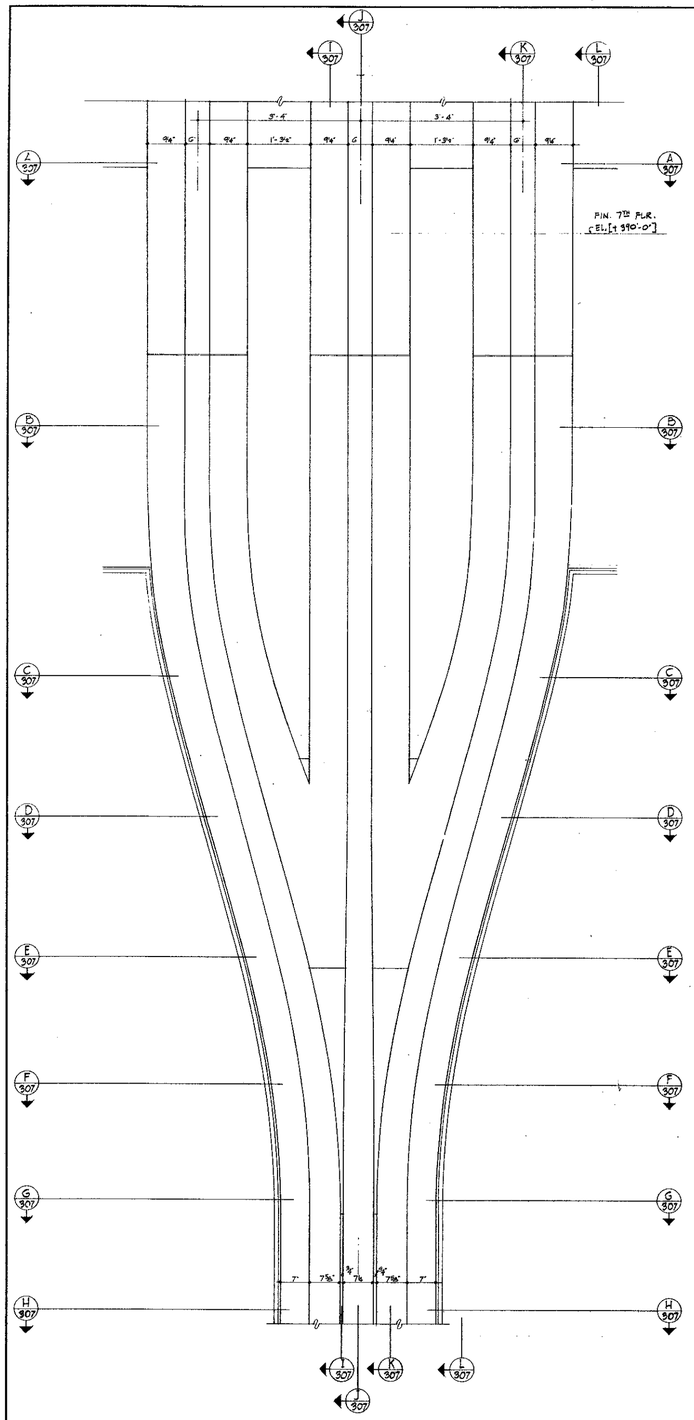

ELEVATION OF TYPICAL 'TREE'

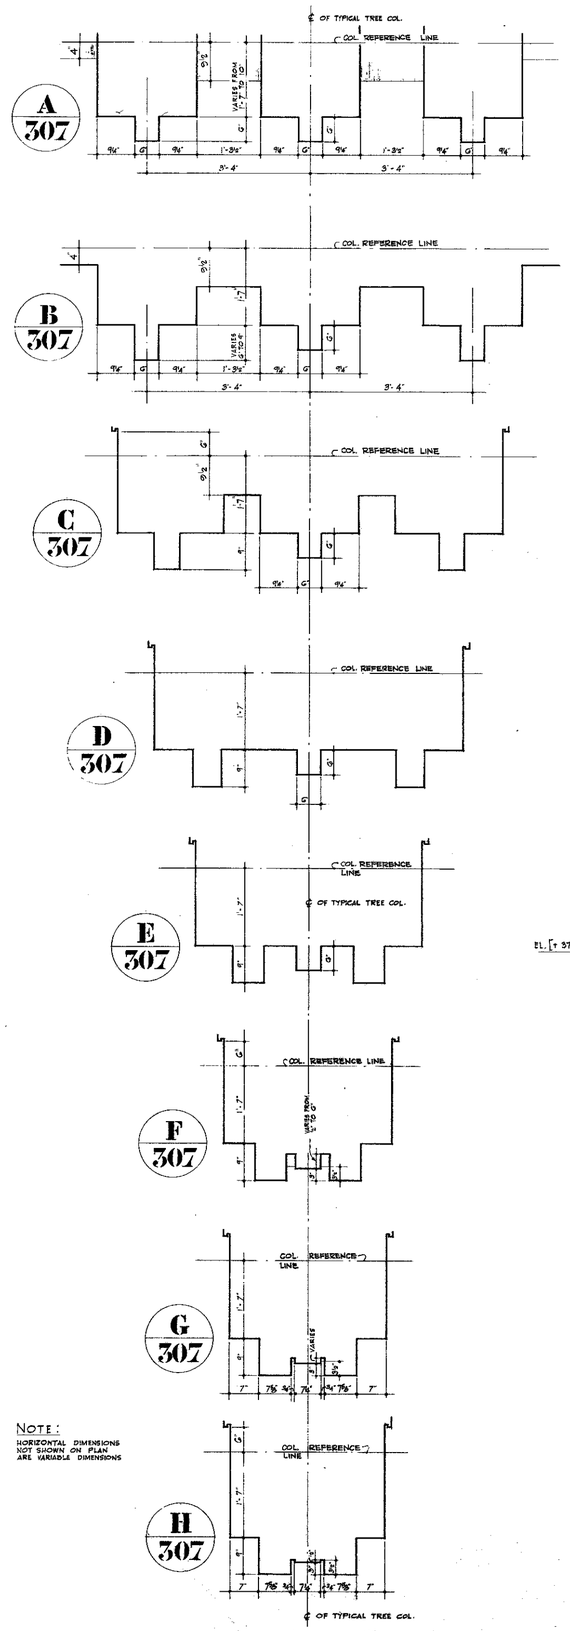

NOTE:
HORIZONTAL DIMENSIONS NOT SHOWN ON PLAN ARE VARIABLE DIMENSIONS

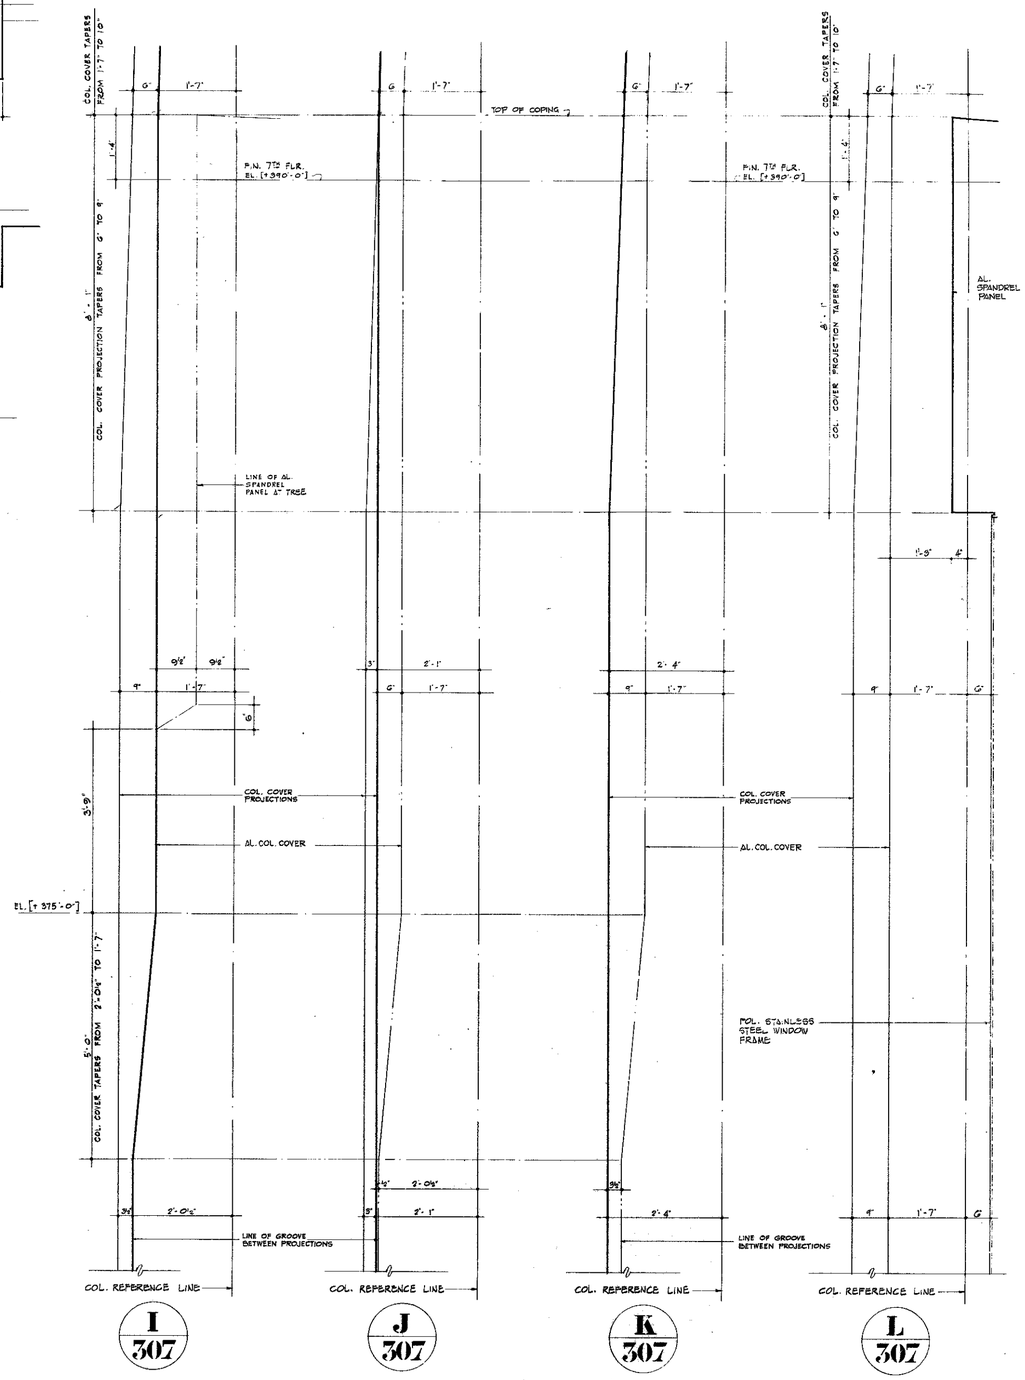

CONTRACT BID DRAWING date	8-9-68 Tower 'A'	8-1-68 Tower 'B'
NO. DATE SUB. NO. BY	NO. DATE SUB. NO. BY	
REVISIONS	REVISIONS	

APPROVED
CHIEF, PLANNING DIVISION
DATE

1"=1'-0" 0 3" 6" 9" 1' 2' 3'

THE WORLD TRADE CENTER
THE PORT OF NEW YORK AUTHORITY

MINORU YAMASAKI & ASSOCIATES — MINORU YAMASAKI, ARCHITECT
EMERY ROTH & SONS — RICHARD ROTH, ARCHITECT
WORTHINGTON, SKILLING, HELLE & JACKSON — STRUCTURAL ENGINEERS
JAROS, BAUM & BOLLES — MECHANICAL ENGINEERS
JOSEPH R. LORIO & ASSOCIATES — ELECTRICAL ENGINEERS
THE PORT OF NEW YORK AUTHORITY — PAVING, UTILITIES, FOUNDATIONS

TITLE: COLUMN COVER CONTOURS AT BASE

DRAWN	A.H.	CHECKED	
SCALE	1" = 1'-0"	DATE	7-31-67
PROJECT NUMBER		SHEET NO.	OF
DRAWING NUMBER	A·AB·307		