

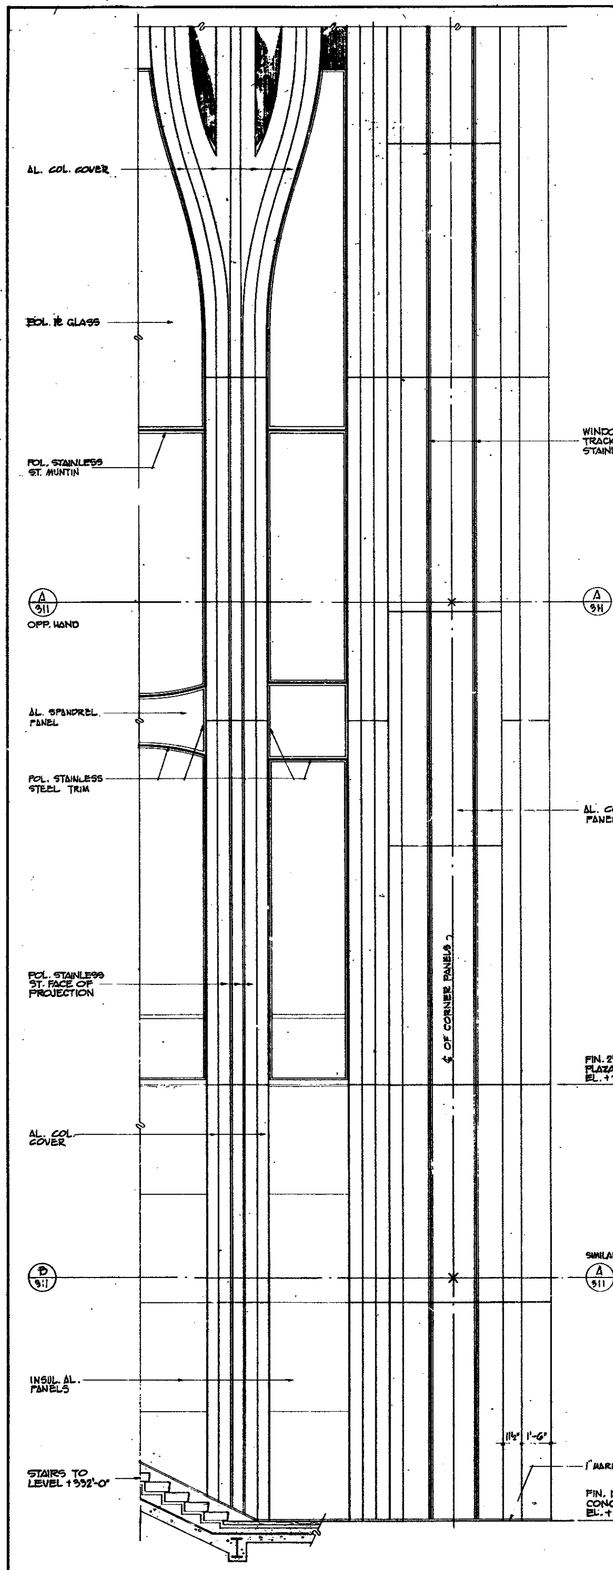


ELEVATION OF BASE
AT N.W. CORNER (LOOKING SOUTH)
S.W. CORNER SIMILAR OPP. HAND

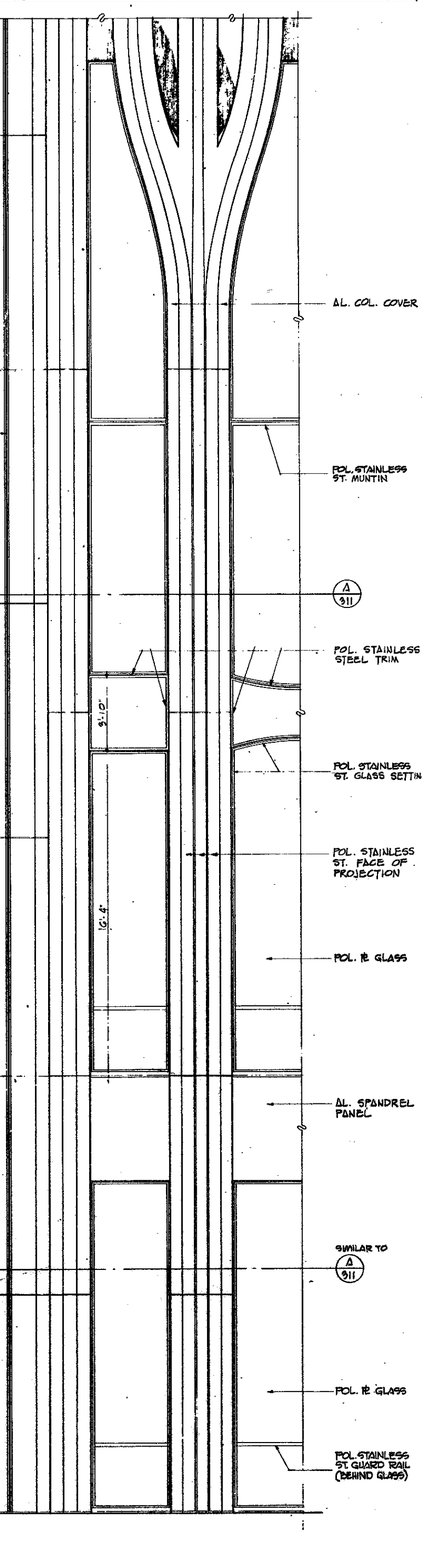


ELEVATION OF BASE
AT N.W. CORNER (LOOKING EAST)
S.W. CORNER SIMILAR OPP. HAND

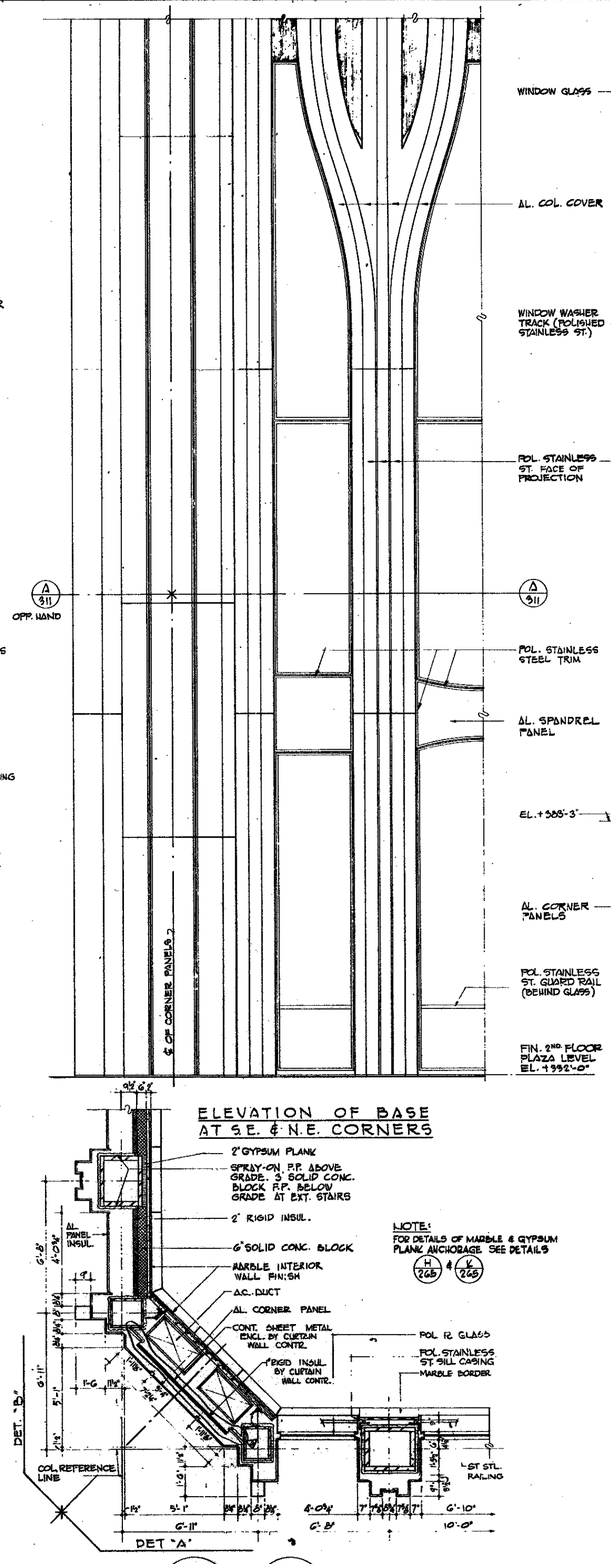

ELEVATION OF BASE
AT S.E. & N.E. CORNERS

CORNER ELEVATION
AT 7TH. FLOOR-MECHANICAL LEVEL

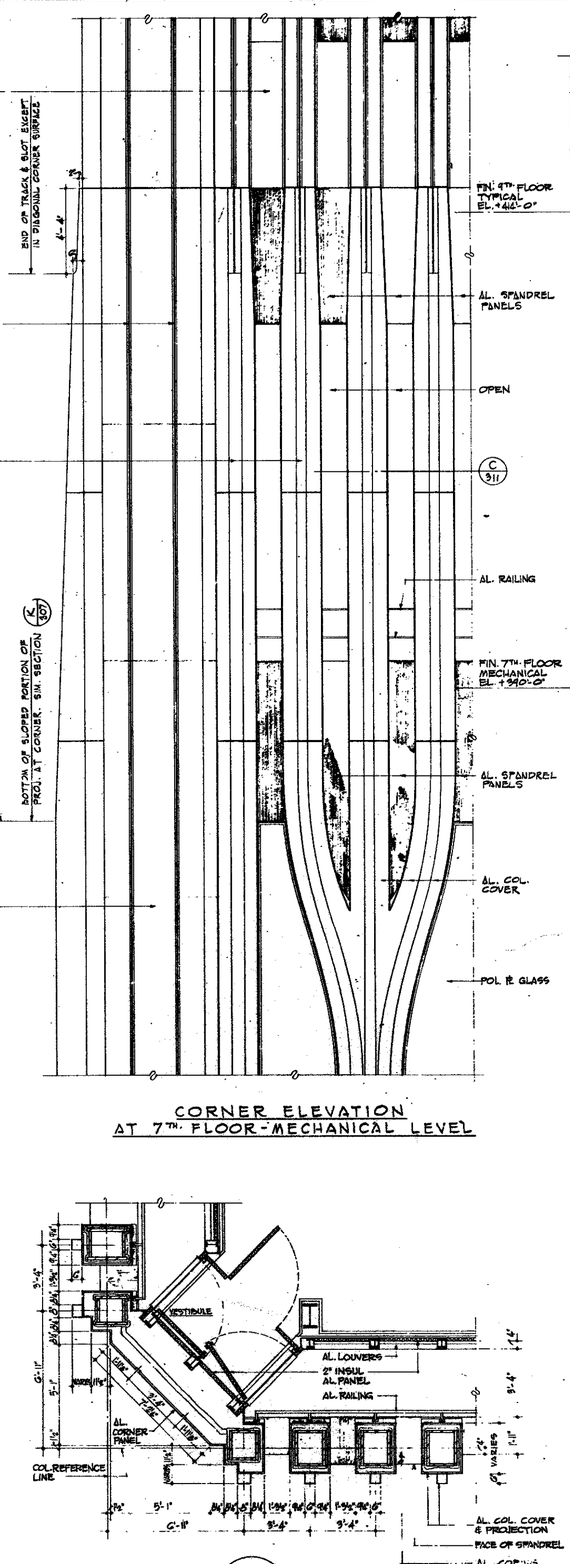

A 311 B 311 PLAN AT LOBBY FLOORS
NOTE: SEE DWG. NO. A-AB-267 FOR LARGE SCALE DETAILS

C 311 PLAN AT 7TH (MECH.) FLOOR
NOTE: SEE DWG. NO. A-AB-522 FOR LARGE SCALE DETAILS

3/8"-1'-0"

CONTRACT NO.	DRAWING date 2-2-68 Tower "A" 5-1-68 Tower "B"

NO.	DATE	SUB. NO.	BY
1	11-6-70	Sup. Dwg.	J.J.
2	5-16-70	A-67	T.J.
3	5-31-68		M.W.

REVISIONS

APPROVED

CHIEF, PLANNING DIVISION
DATE

THE WORLD TRADE CENTER
THE PORT OF NEW YORK AUTHORITY

MINORU YAMASAKI & ASSOCIATES MINORU YAMASAKI, ARCHITECT	EMERY ROTH & SONS RICHARD ROTH, ARCHITECT
WORTHINGTON, SKILLING, HELLE & JACKSON STRUCTURAL ENGINEERS	JAROS, BAUM & BOLLES MECHANICAL ENGINEERS
JOSEPH R. LORING & ASSOCIATES ELECTRICAL ENGINEERS	THE PORT OF NEW YORK AUTHORITY PAVING, UTILITIES, FOUNDATIONS

TITLE: CORNER ELEVATIONS & PLANS AT BASE

DESIGN	A.M.	CHECKED	
SCALE	3/8"=1'-0"	DATE	7-31-67
PROJECT NUMBER		SHEET	OF
DRAWING NUMBER	A-AB-311		