


A AB-313

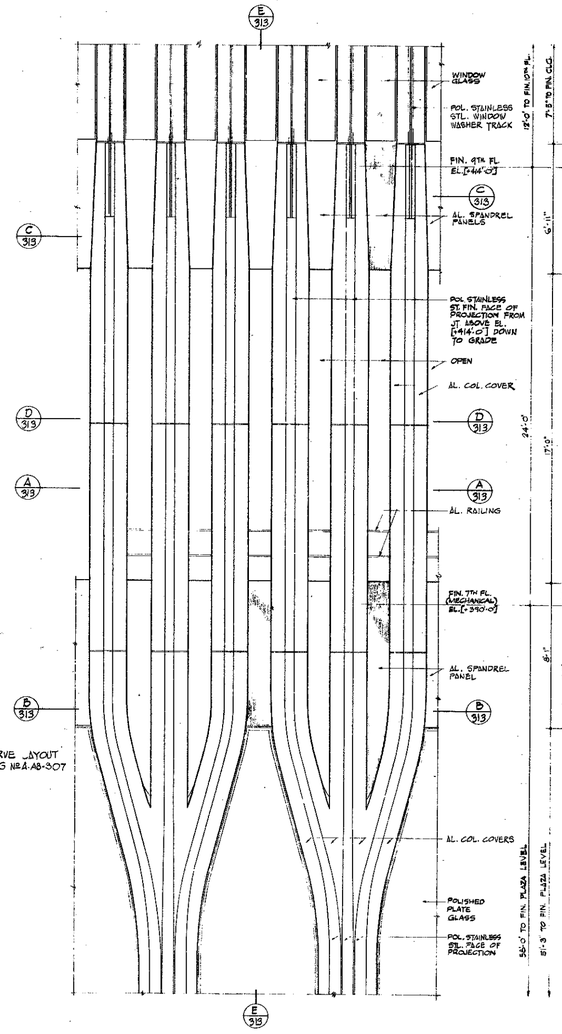



NOTE:
FOR CURVE LAYOUT
SEE DWG NO. A-AB-307


ELEVATION OF TREE COL'S AT LOWER MECH. LEVEL

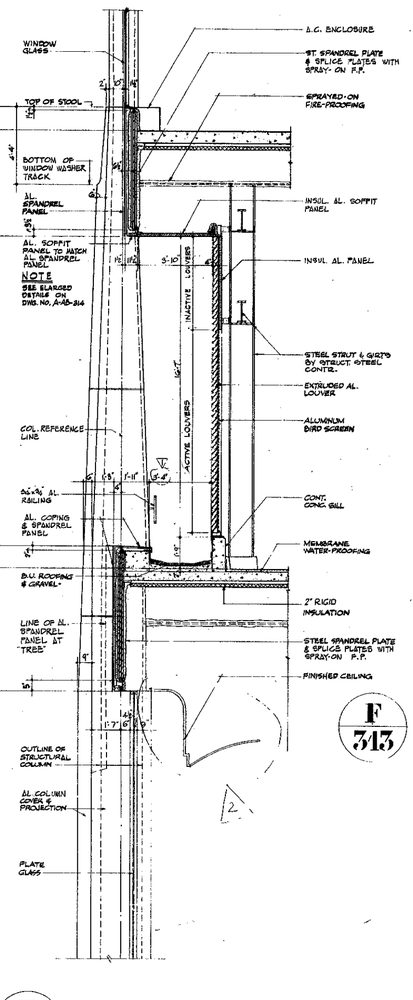


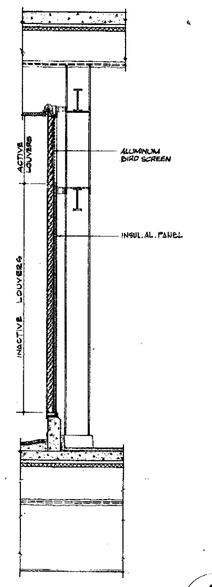


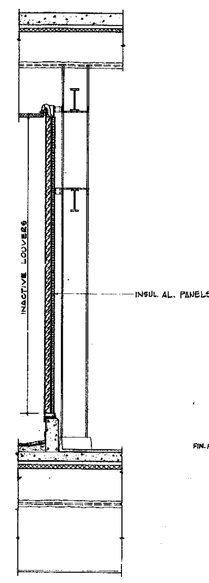


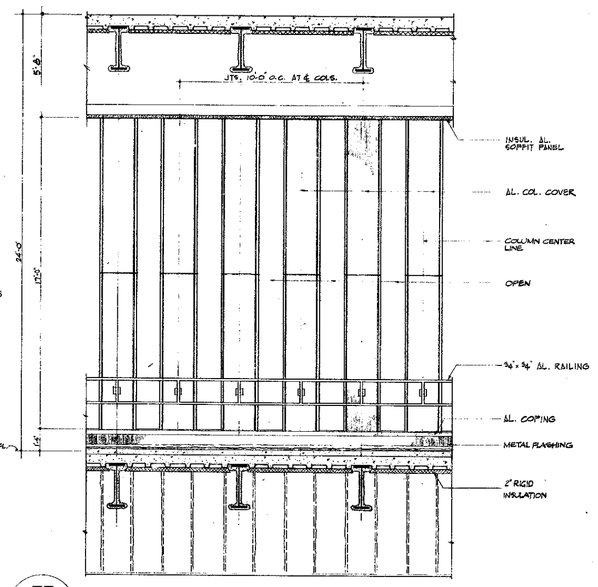


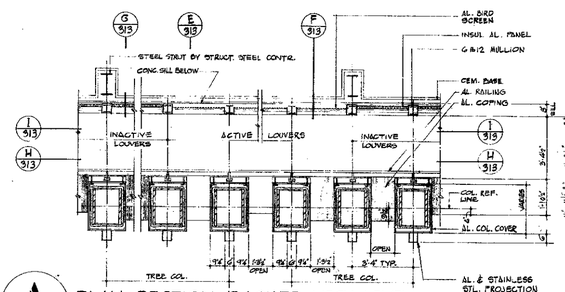


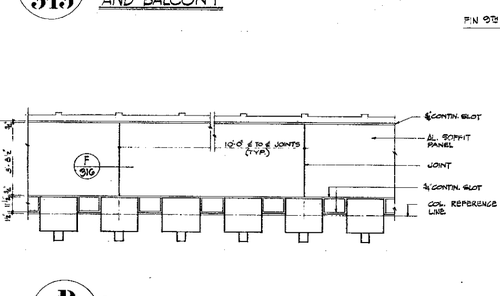

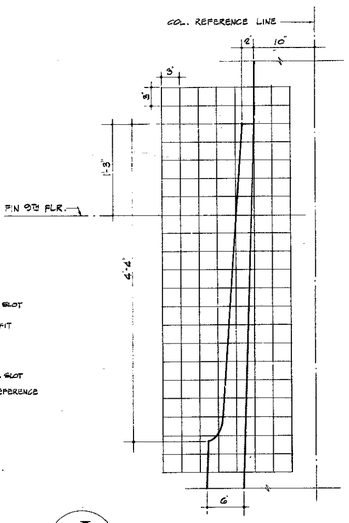

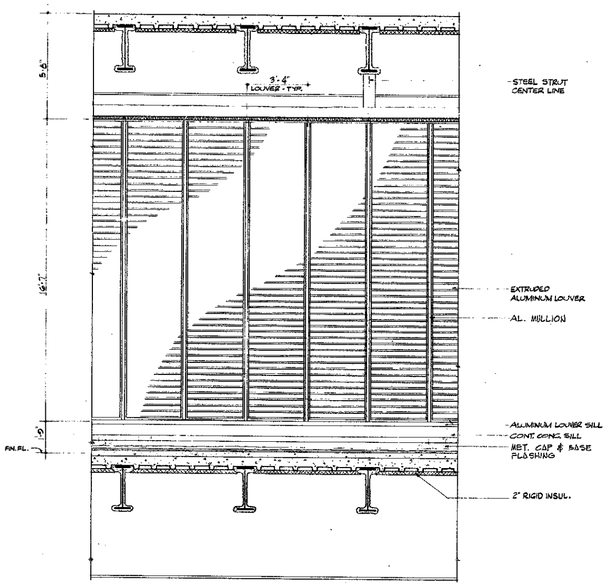

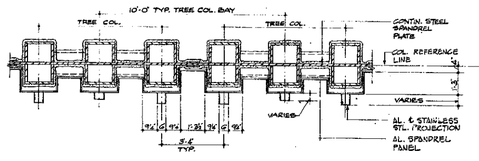

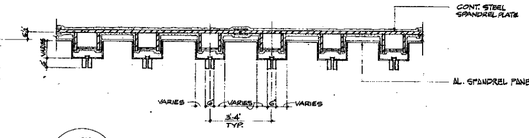

E 313 SECT. THRU INTAKE LOUVERS AND BALCONY

F 313 SECT. THRU EXHAUST LOUVERS

G 313 SECT. THRU BLANKED-OFF LOUVERS

H 313 ELEVATION OF BACK OF COLUMNS

A 313 PLAN SECTION AT LOWER MECH. LEVEL
NOTE: FOR VEST. DETAILS SEE DWG. NO. A-AB-322

B 313 PLAN SECTION AT 7TH FL. SPANDREL

NOTE
SEE ENLARGED DETAILS ON DWG. NO. A-AB-314

C 313 PLAN SECTION AT 9TH FL. SPANDREL

D 313 REFLECTED SOFFIT PLAN

J 313 TOP OF ALUMINUM COLUMN COVER PROJECTION
SCALE: 1½" = 1'-0"

I 313 ELEVATION OF LOUVERS

NOTE:
WORK INDICATED ON THESE DRAWINGS AS "BY CURTAIN WALL CONTRACTORS", "NOT BY CURTAIN WALL CONTRACTOR", "BY STRUCTURAL CONTRACTORS", OR OTHER SIMILAR NOTES, ARE FOR CLARIFICATION PURPOSES ONLY AND SHALL NOT BE CONSTRUED TO INDICATE THE COMPLETE LIMITS OF THE CONTRACTORS' WORK.

CONTRACT BD DRAWING date 2-9-68 Tower 'A' 3-1-68 Tower 'B'

NO.	DATE	BUL. NO.	BY
1	7-10-70	A-371	J.R.
2	8-16-70	A-421	"

REVISIONS

APPROVED
CHIEF, PLANNING DIVISION
DATE

REGISTERED ARCHITECT RICHARD ROTH NO. 7977 STATE OF NEW YORK

THE WORLD TRADE CENTER
THE PORT OF NEW YORK AUTHORITY

MINORU YAMASAKI & ASSOCIATES
MINORU YAMASAKI, ARCHITECT

EMERY ROTH & SONS
RICHARD ROTH, ARCHITECT

WORTHINGTON, SKILLING, HELLE & JACKSON
STRUCTURAL ENGINEERS

JAROS, BAUM & BOLLES
MECHANICAL ENGINEERS

JOSEPH R. LORING & ASSOCIATES
ELECTRICAL ENGINEERS

THE PORT OF NEW YORK AUTHORITY
PAVING, UTILITIES, FOUNDATIONS

TITLE: FACADE ELEVATIONS & SECTIONS AT 7TH FLOOR MECH. LEVELS

DRAWN	P. G.	CHECKED	
SCALE	3/8"=1'-0" & AS NOTED	DATE	7-31-67
PROJECT NUMBER		SHEET	OF
DRAWING NUMBER	A-AB-313		

3/8"=1'-0" 0 6" 1' 2' 3' 4' 5' 6' 7' 8'