



F/320 SECTION AT SOFFIT BETWEEN LOUVER AREAS

(CUT AT AREA OF SHALLOW BEAMS AT 110TH FLR. SEE STRUCT. DWGS.)

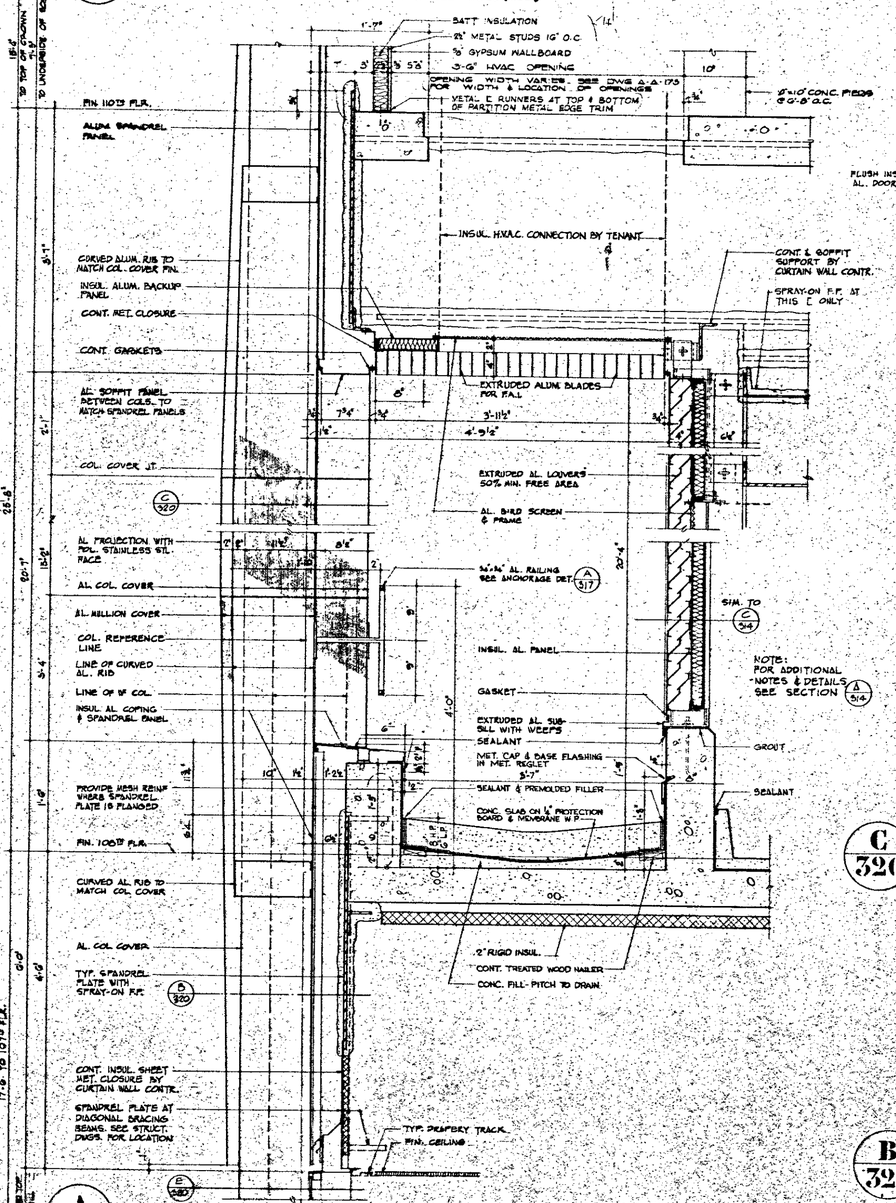


A/320 SECTION AT 108TH FLOOR & ROOF

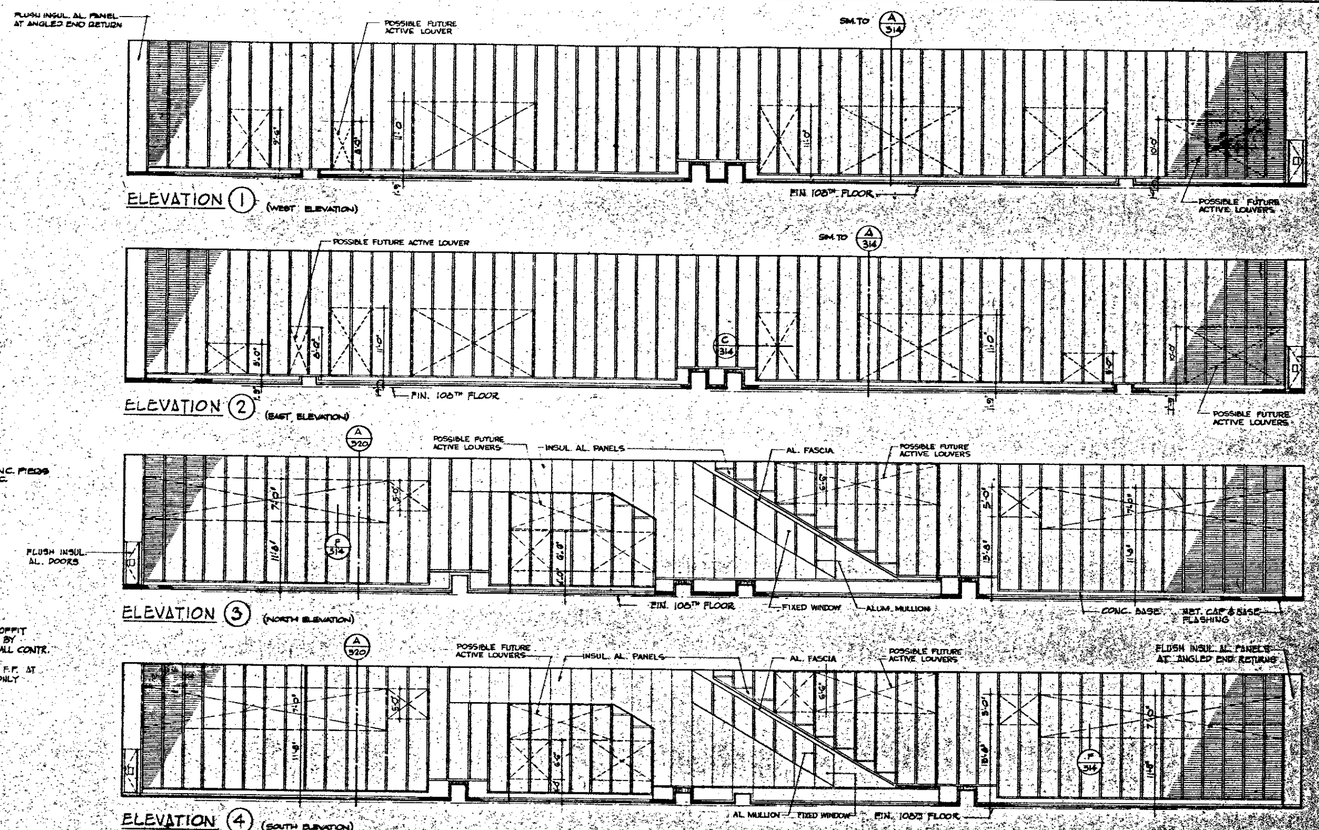


ELEVATIONS OF 108TH FLOOR LOUVER WALLS

SCALE: 1/8" = 1'-0"


NOTE:
1. AREAS MARKED THUS: [X] ARE ACTIVE LOUVER AREAS. ALL OTHER AREAS ARE LOUVERS BACKED UP WITH INSUL. AL. PANELS, EXCEPT AS NOTED.
2. FOR KEY PLAN SEE DWG. No A-1D-316

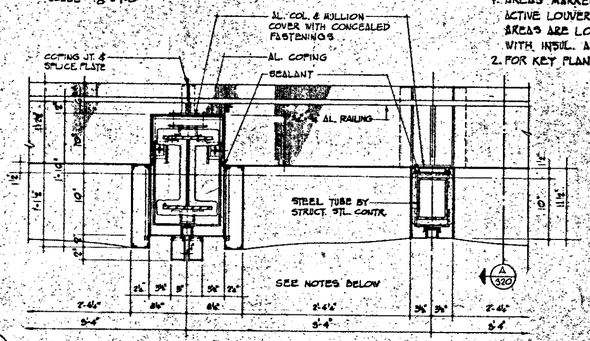


C/320 PLAN ABOVE SPANDREL AT 108TH FLOOR

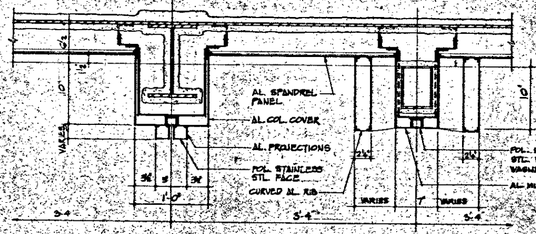

B/320 PLAN THROUGH SPANDREL AT BELOW 108TH FLR.

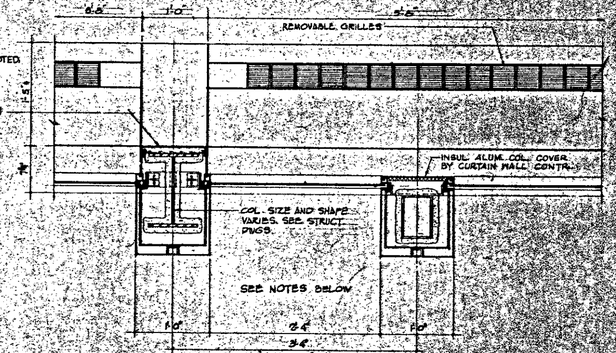

E/320 PLAN ABOVE SPANDREL AT 107TH FLOOR

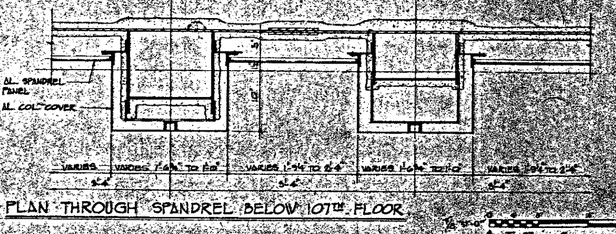

D/320 PLAN THROUGH SPANDREL BELOW 107TH FLOOR

NOTE:
WORK INDICATED ON THESE DRAWINGS AS "BY CURTAIN WALL CONTRACTOR," NOT BY CURTAIN WALL CONTRACTOR / BY STRUCTURAL CONTRACTOR," OR OTHER SIMILAR NOTES, ARE, FOR CLARIFICATION PURPOSES ONLY AND ARE NOT TO BE CONSTRUED TO INDICATE THE COMPLETE LIMITS OF THE CONTRACTORS WORK.

NO.	DATE	DWG. NO.	BY
1	24-11	A-97	S.D.
2	31-11-71	A-97	Q.A.
3	11-6-70	A-97	Q.A.
4	9-11-70	A-97	H.S.
5	7-15-70	A-97	H.D.
6	5-26-70	A-97	T.J.
7	5-26-70	A-90	H.S.
8	4-24-68	A-92	R.K.
9	4-22-68	A-1	I.S.
10	5-21-68	1A-	N.M.

REVISIONS

NO.	DATE	DWG. NO.	BY
CONTRACT NO.		DRAWING DATE 3-1-68	
1	1-10-68	A-155	L.J.
2	1-15-68	A-155	L.J.
3	2-28-68	A-155	L.J.
4	5-8-68	A-155	S.D.
5	2-2-68	A-155	S.D.

REVISIONS

APPROVED
CHIEF, PLANNING DIVISION
DATE

REGISTERED ARCHITECT STATE OF NEW YORK

THE WORLD TRADE CENTER

THE PORT OF NEW YORK AUTHORITY

MINORU YAMASAKI & ASSOCIATES
MINORU YAMASAKI, ARCHITECT

EMERY ROTH & SONS
RICHARD ROTH, ARCHITECT

WORTHINGTON, SKILLING, HELLE & JACKSON
STRUCTURAL ENGINEERS

JAROS, BAUM & BOLLES
MECHANICAL ENGINEERS

JOSEPH R. LORING & ASSOCIATES
ELECTRICAL ENGINEERS

THE PORT OF NEW YORK AUTHORITY
PAVING, UTILITIES, FOUNDATIONS

TITLE: CROWN DETAILS

DRAWN	AGC & HB	CHECKED	
SCALE	As noted	DATE	7-31-67
PROJECT NUMBER		SHEET	OF
DRAWING NUMBER	A-B-320		

Folder AAB Series