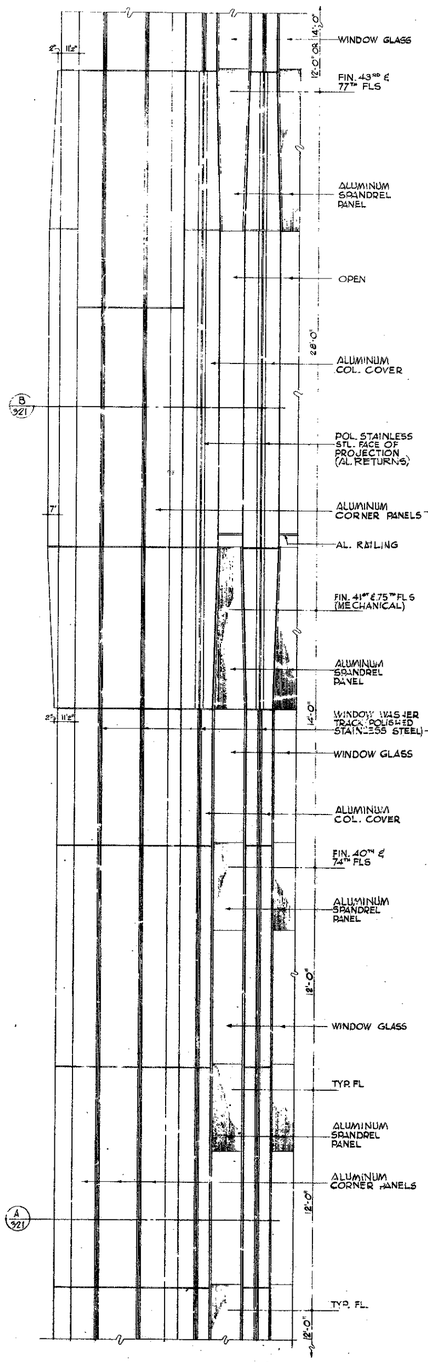
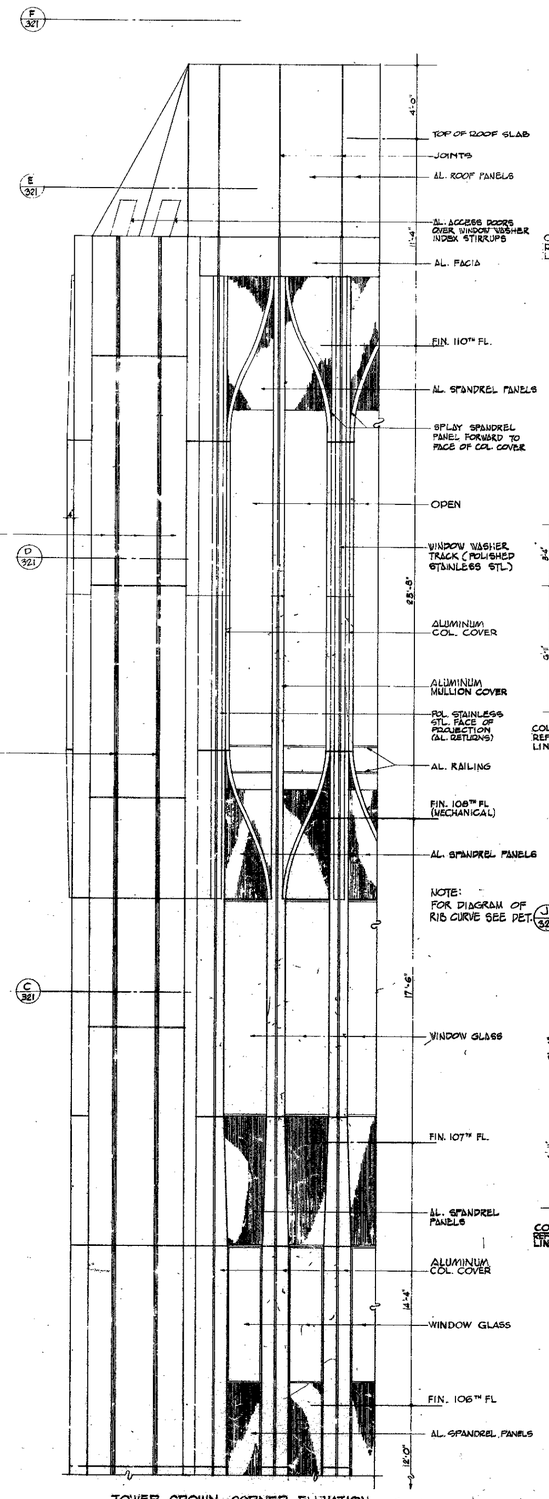
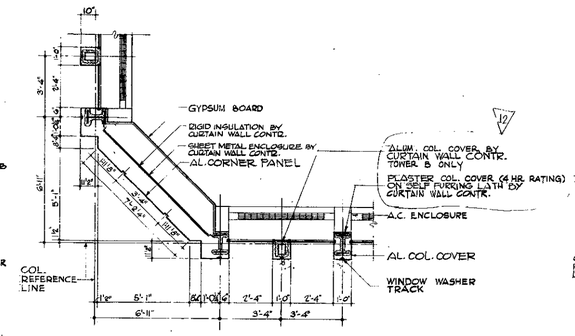
A-AB-321




ELEVATIONS OF TYP. CORNER @ OF 41ST & 71ST MECH. FLOOR

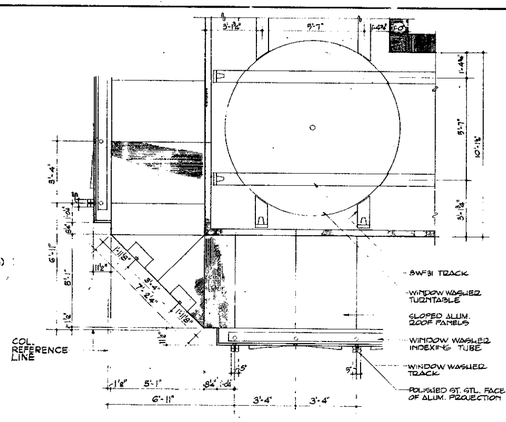



TOWER CROWN CORNER ELEVATION



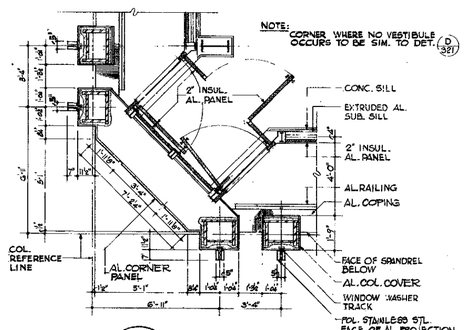

C/321 PLAN AT 107TH FLOOR CORNER

NOTE: SEE DWG. Nº A-AB-312 & 323 FOR SIM. LARGE SCALE DETAILS



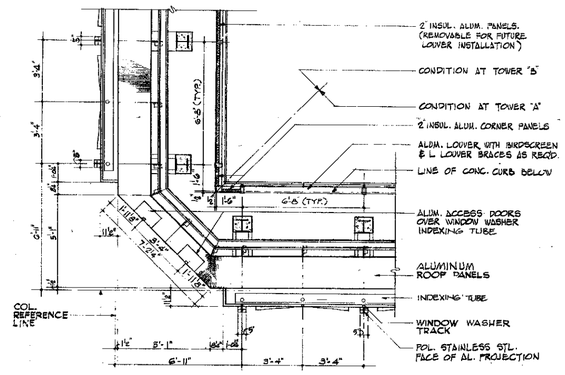

F/321 PLAN ABOVE ROOF CORNER

NOTE: SEE DWG. Nº A-AB-323 FOR LARGE SCALE DETAILS



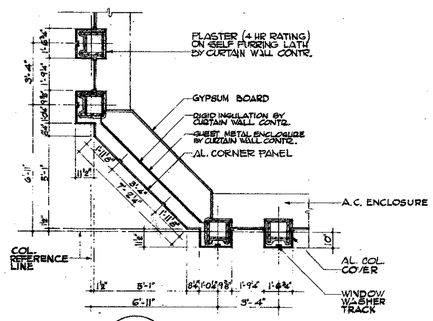

B/321 PLAN AT 41ST & 75TH MECH. FLOOR CORNER

NOTE: SEE DWG. Nº A-AB-322 FOR LARGE SCALE DETAILS



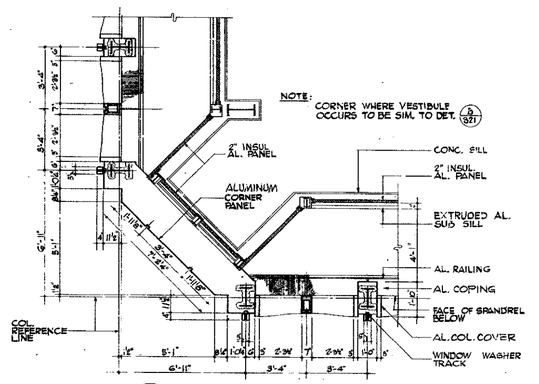

E/321 PLAN THROUGH ROOF PANELS AT CORNER

NOTE: SEE DWG. Nº A-AB-323 LARGE SCALE DETAILS




A/321 TYP. CORNER PLAN

NOTE: SEE DWG. Nº A-AB-312 FOR LARGE SCALE DETAILS




D/321 PLAN AT 108TH MECH. FLOOR CORNER

NOTE: SEE DWG. Nº A-AB-323 FOR LARGE SCALE DETAILS

BULLETINS NOT DATED ARE IN PROCESS OF COMPLETION

| CONTRACT | BID | DRAWING | date 2-9-68 Towers "A" | 3-1-68 Towers "B" |
|---|---|---|---|---|
| 10-26-70 | A-504 | A-AB | CSC | |
| 7-6-72 | A-505 | A-AB | CSC | |
| 1-22-74 | A-506 | A-AB | CSC | |
| 10-11-71 | A-507 | A-AB | R.A. | |
| 8-6-70 | A-508 | A-AB | R.A. | |
| 9-11-70 | A-509 | A-AB | R.A. | |
| 9-11-70 | A-510 | A-AB | R.A. | |
| 9-26-70 | A-511 | A-AB | R.A. | |
| 9-29-70 | A-512 | A-AB | R.A. | |
| 4-22-68 | A-513 | A-AB | L.J. | |

| NO. | DATE | REVISIONS | BUL. NO. | BY |
|---|---|---|---|---|
| 6 | 10-15-74 | | 5-281 | L.J. |
| 5 | 11-19-72 | | 5-218 | A.C. |

APPROVED

CHIEF, PLANNING DIVISION

DATE

# THE WORLD TRADE CENTER

THE PORT OF NEW YORK AUTHORITY

MINORU YAMASAKI & ASSOCIATES
MINORU YAMASAKI, ARCHITECT

EMERY ROTH & SONS
RICHARD ROTH, ARCHITECT

WORTHINGTON, SKILLING, HELLE & JACKSON
STRUCTURAL ENGINEERS

JAROS, BAUM & BOLLES
MECHANICAL ENGINEERS

JOSEPH R. LORING & ASSOCIATES
ELECTRICAL ENGINEERS

THE PORT OF NEW YORK AUTHORITY
PAVING, UTILITIES, FOUNDATIONS

TITLE: CORNER ELEVATIONS & PLANS OF TYPICAL FLOOR & CROWN

| | |
|---|---|
| DFT'R | A.B. |
| CHECK'D | |
| SCALE | 3/8"=1'-0" |
| DATE | 7-31-67 |
| W.T.C. NUMBER | WTC-100.00 |
| SHEET | OF |
| DRAWING NUMBER | A-AB-321 |