


AAB-323

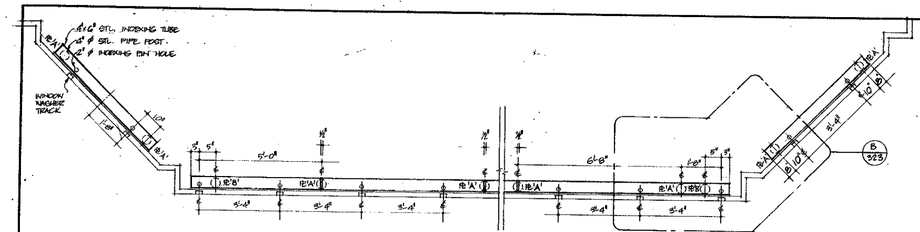


L 323 PLAN OF INDEXING TUBE, TYPICAL LAYOUT
SCALE 1/2" = 1'-0"

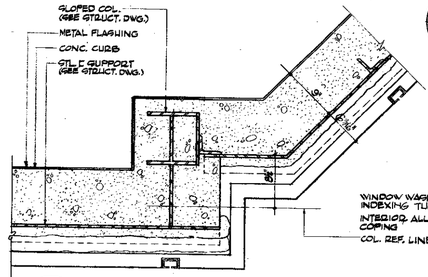

B-2 323

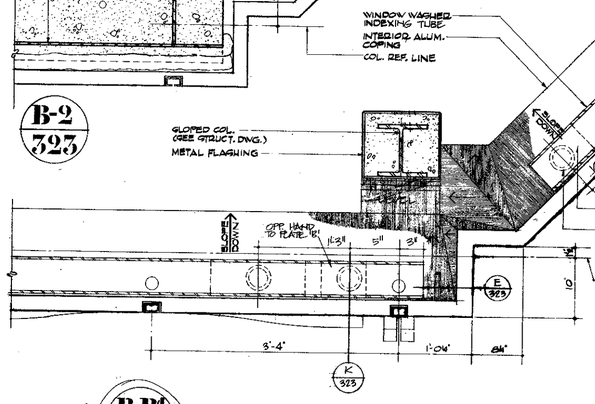


B-B1 323 CORNER PLAN AT ROOF

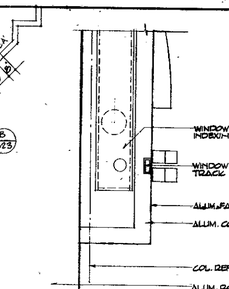

K 323 TYP. PARAPET SECTION THRU INDEXING TUBE
SCALE - HALF FULL SIZE.


A 323 CORNER PLAN AT 108TH. FLOOR

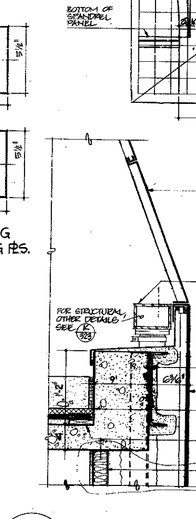


D 323 SECTION AT CORNER INDEXING TUBE




E 323 SECTION AT END MAIN WALL INDEXING TUBE

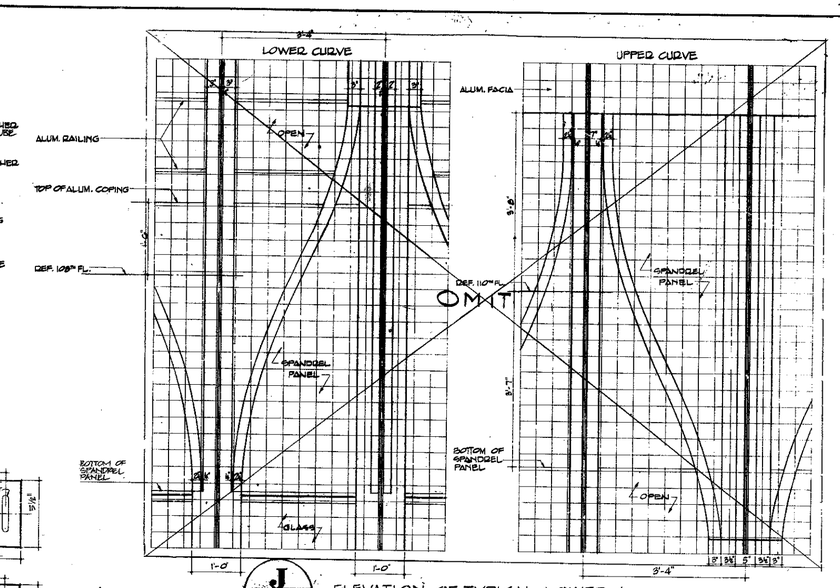


J 323 ELEVATION OF TYPICAL LOWER & UPPER CURVE AT CROWN SCALE: 1'-1'-0"

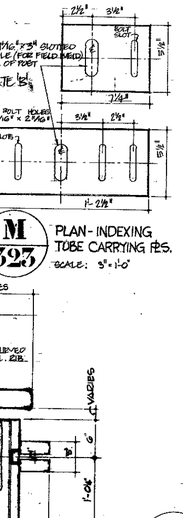


M 323 PLAN - INDEXING TUBE CARRYING PTS. SCALE: 3"=1'-0"

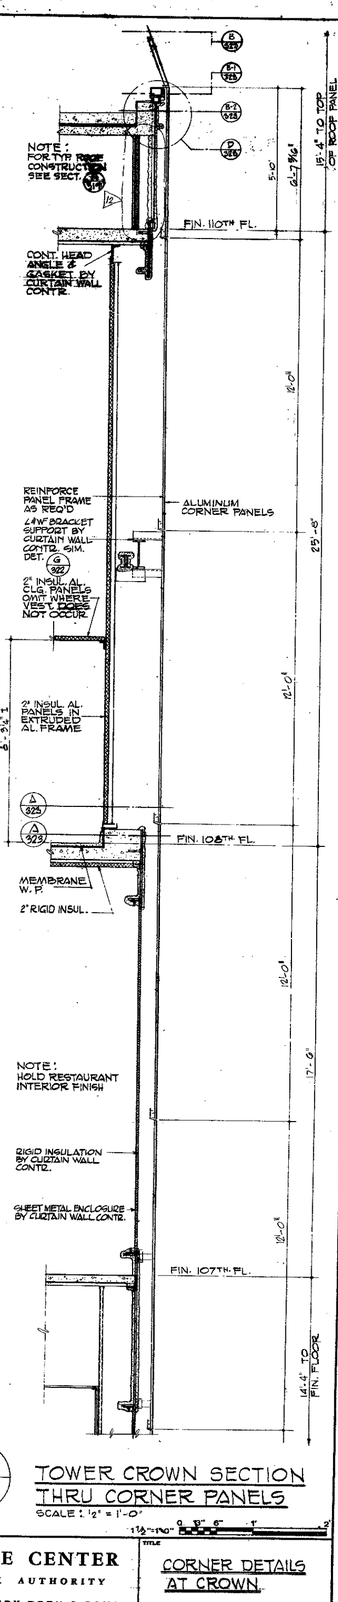

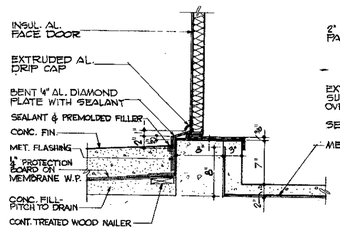

F 323 SILL AT EXTERIOR VESTIBULE DOOR

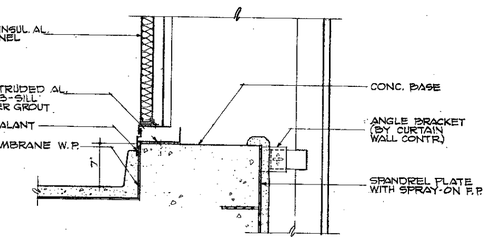

G 323 SILL AT EXTERIOR WALL

H 323 TOWER CROWN SECTION THRU CORNER PANELS
SCALE: ½" = 1'-0"

NOTE:
WORK INDICATED ON THESE DRAWINGS AS "BY CURTAIN WALL CONTRACTOR," "NOT BY CURTAIN WALL CONTRACTOR," "BY STRUCTURAL CONTRACTOR," OR OTHER SIMILAR NOTES, ARE FOR CLARIFICATION PURPOSES ONLY AND SHALL NOT BE CONSTRUED TO INDICATE THE COMPLETE LIMITS OF THE CONTRACTORS WORK.

BULLETINS NOT DATED ARE IN PROCESS OF COMPLETION.

CONTRACT - BID DRAWING date 2-9-68 Tower 'A' 5-1-68 Tower 'B'

NO.	DATE	BULL. NO.	BY
7	6-12	P-186	DRC
6	1-24-74	P-256	S.D.
5	10-8-73	A-256	S.D.
4	10-11-71	A-156	S.A.
3	11-6-70	A-156	Q.A.
2	4-11-70	A-156	Q.A.
1	4-11-70	A-97	Q.A.
A	5-16-70	A-40	N.B.
A	9-25-69	A-40	R.H.
A	4-28-68	A-3 - 5.5	I.S.

NO.	DATE	BULL. NO.	BY
A	1-18-75	A-256	L.J.
A	7-10-73	A-256	DRC

REVISIONS

APPROVED

CHIEF, PLANNING DIVISION

DATE

REGISTERED ARCHITECT STATE OF NEW YORK NO. 12

THE WORLD TRADE CENTER
THE PORT OF NEW YORK AUTHORITY

MINORU YAMASAKI & ASSOCIATES
MINORU YAMASAKI, ARCHITECT

EMERY ROTH & SONS
RICHARD ROTH, ARCHITECT

WORTHINGTON, SKILLING, HELLE & JACKSON
STRUCTURAL ENGINEERS

JAROS, BAUM & BOLLES
MECHANICAL ENGINEERS

JOSEPH R. LORING & ASSOCIATES
ELECTRICAL ENGINEERS

THE PORT OF NEW YORK AUTHORITY
PAVING, UTILITIES, FOUNDATIONS

TITLE: CORNER DETAILS AT CROWN

DRAWN	A.F.	CHECKED	
SCALE	1½"=1'-0" & 3"=1'-0"	DATE	7-31-67
PROJECT NUMBER	WTC 400.00	SHEET	OF
DRAWING NUMBER	A-AB-323		