

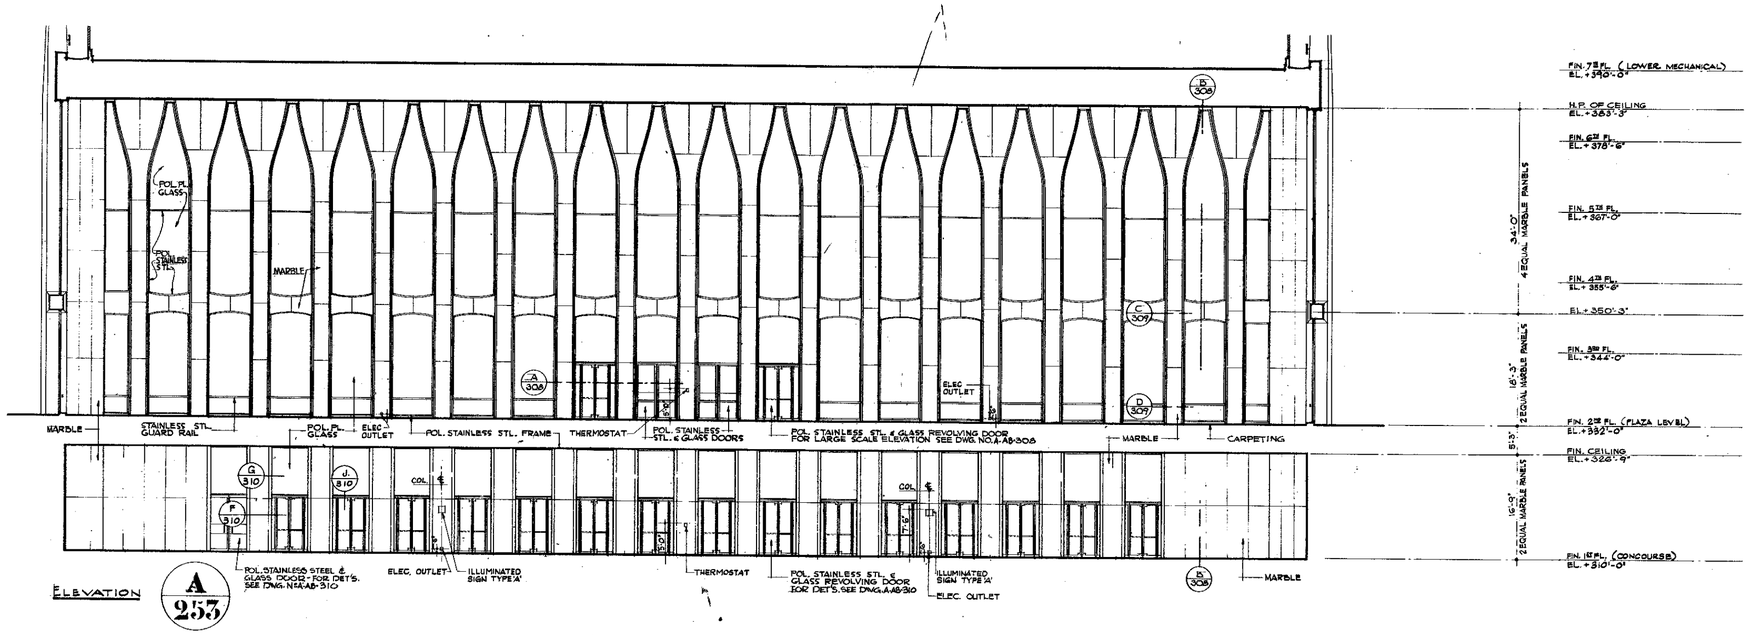


ELEVATION A 253

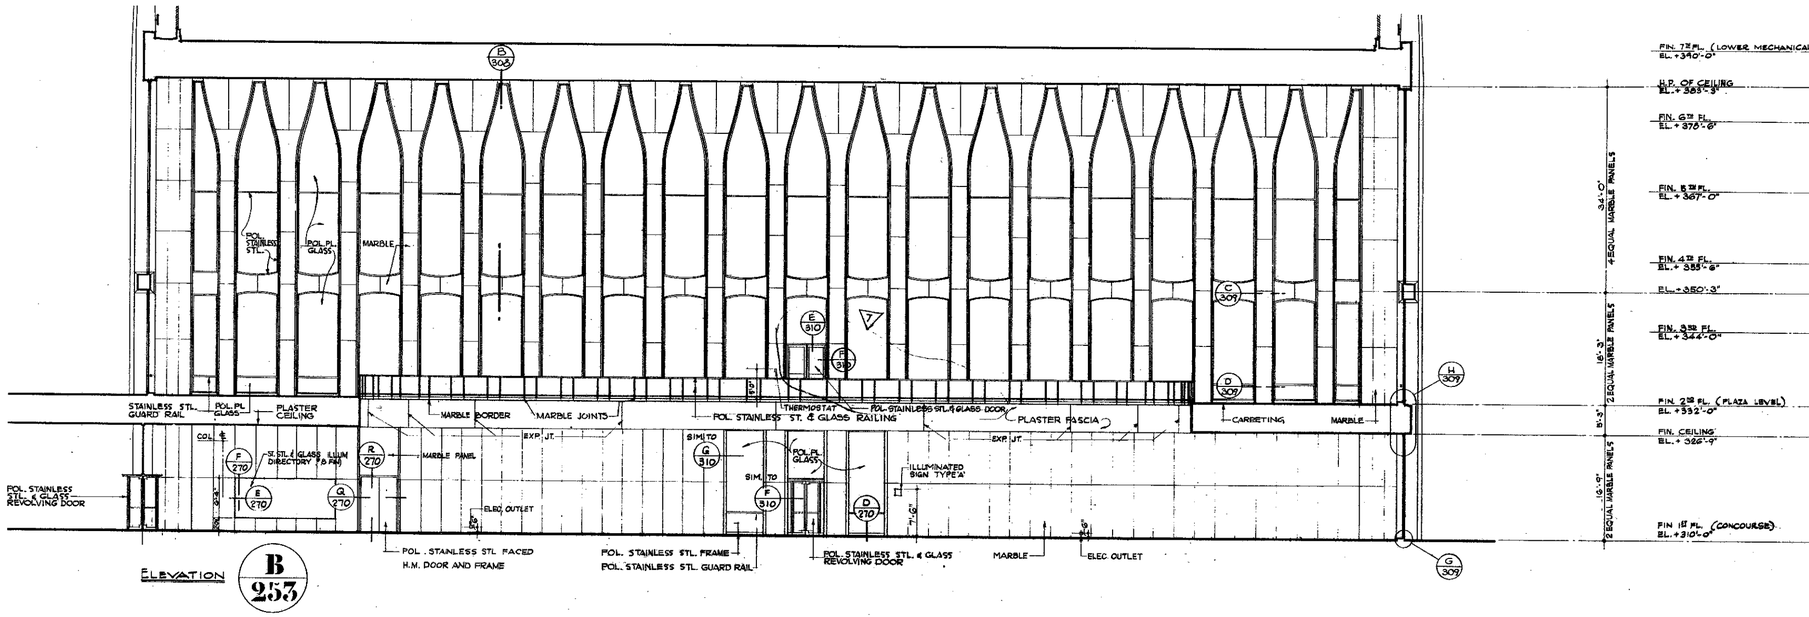

ELEVATION B 253

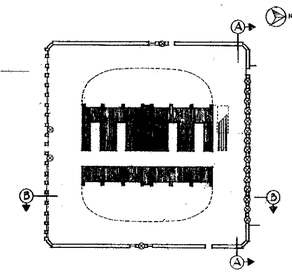

1/8 "=1'-0" 0 4' 8' 16' 24 KEY PLAN 1"=50'-0" (SHOWN AT 30'EL.)

NO.	DATE	SUB. NO.	BY
		B-300	ALM
1	7-25-72	A-88	A.K.
2	5-12-71	A-85	S.D.
3	3-3-71	A-81	R.A.
4	11-6-70	B-GR3	D.A.
5	12-22-69	A-25	Ec.
6	6-25-69	A-25	N.S.

CONTRACT BID DRAWING date 3-1-68

REVISIONS

REVISIONS

APPROVED

CHIEF, PLANNING DIVISION

DATE

REGISTERED ARCHITECT

THE WORLD TRADE CENTER

THE PORT OF NEW YORK AUTHORITY

MINORU YAMASAKI & ASSOCIATES
MINORU YAMASAKI, ARCHITECT

EMERY ROTH & SONS
RICHARD ROTH, ARCHITECT

WORTHINGTON, SKILLING, HELLE & JACKSON
STRUCTURAL ENGINEERS

JAROS, BAUM & BOLLES
MECHANICAL ENGINEERS

JOSEPH R. LORING & ASSOCIATES
ELECTRICAL ENGINEERS

THE PORT OF NEW YORK AUTHORITY
PAVING, UTILITIES, FOUNDATIONS

TITLE: MAIN LOBBY ELEVATIONS 'A' & 'B'

DRAWN	G.W.V. & A.B.	CHECKED	
SCALE	16"=1'-0"	DATE	7-31-67
PROJECT NUMBER		SHEET	OF
DRAWING NUMBER	A-B-253		

File in AAB Series