

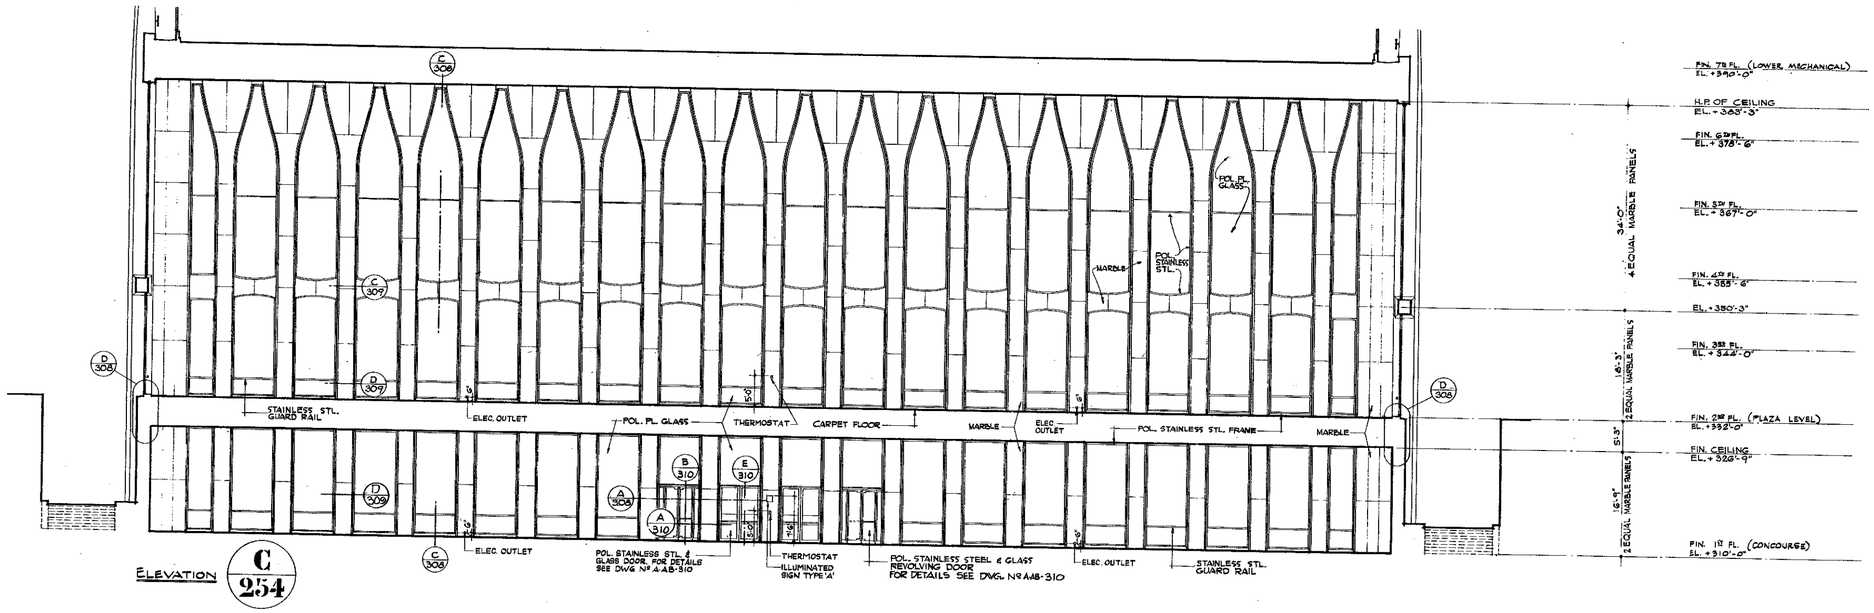


ELEVATION C/254

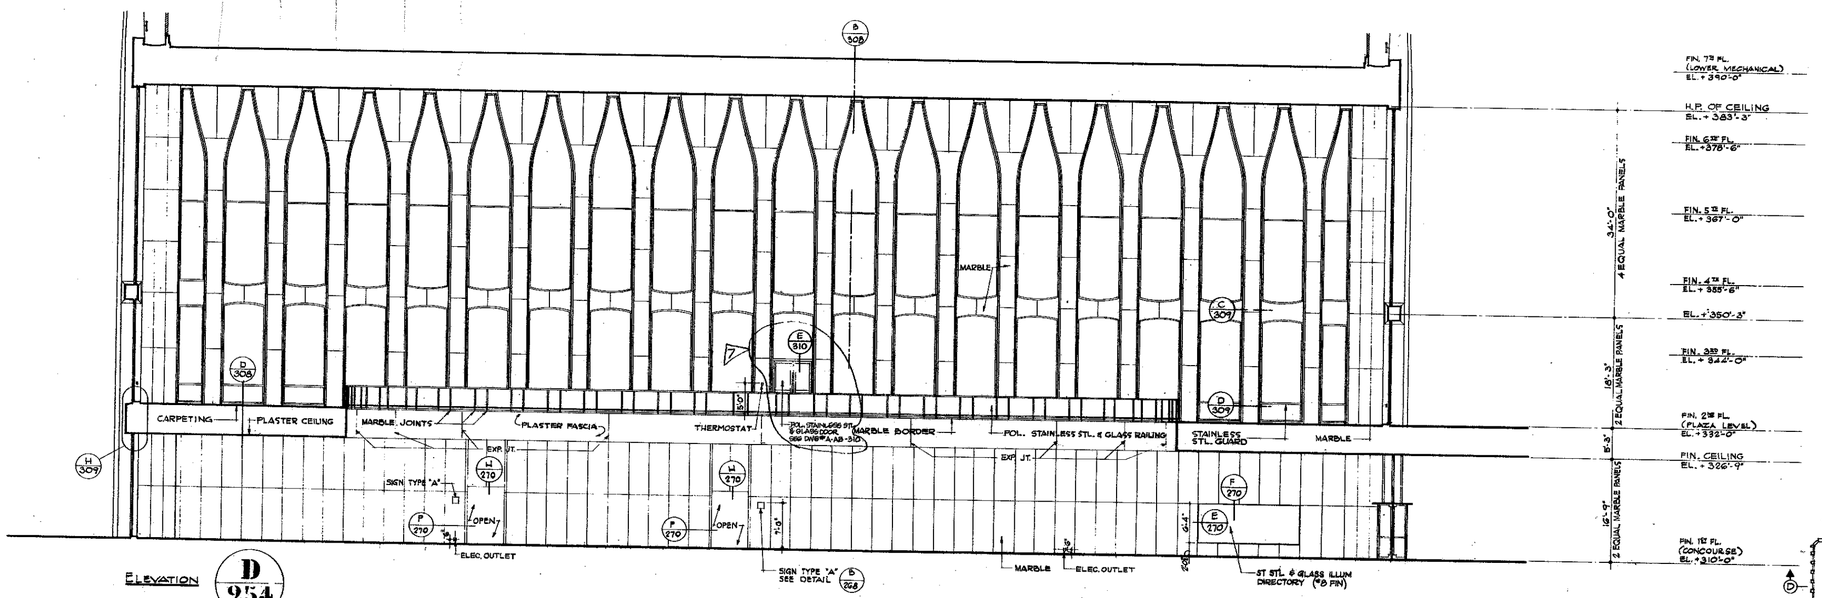

ELEVATION D/254

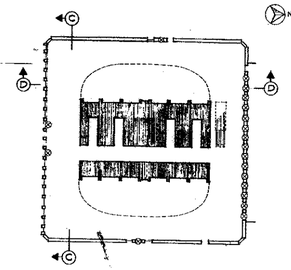

BULLETINS NOT DATED ARE IN PROCESS OF COMPLETION

CONTRACT BID DRAWING date 3-1-68			
1	B-300	M.M.	
2	7-25-72	A-35 B-136	A.K.
3	1-28-72	A-155	A.K.
4	3-3-71	A-151 B-96	S.D.
5	11-6-70	D-65	Q.A.
6	12-22-69	A-25	E.C.
7	5-23-69	A-25	P.L.
NO.	DATE	REVISIONS BUL. NO.	BY

NO.	DATE	REVISIONS BUL. NO.	BY

APPROVED

CHIEF, PLANNING DIVISION

DATE

THE WORLD TRADE CENTER

THE PORT OF NEW YORK AUTHORITY

MINORU YAMASAKI & ASSOCIATES
MINORU YAMASAKI, ARCHITECT

EMERY ROTH & SONS
RICHARD ROTH, ARCHITECT

WORTHINGTON, SKILLING, HELLE & JACKSON
STRUCTURAL ENGINEERS

JAROS, BAUM & BOLLES
MECHANICAL ENGINEERS

JOSEPH R. LORING & ASSOCIATES
ELECTRICAL ENGINEERS

THE PORT OF NEW YORK AUTHORITY
PAVING, UTILITIES, FOUNDATIONS

TITLE: MAIN LOBBY ELEVATIONS 'C & D'

DRAWN	A.D.	CHECKED	
SCALE	1/8"=1'-0"	DATE	7-31-67
PROJECT NUMBER		SHEET	OF
DRAWING NUMBER	A-B-254		

File in AAB Series