
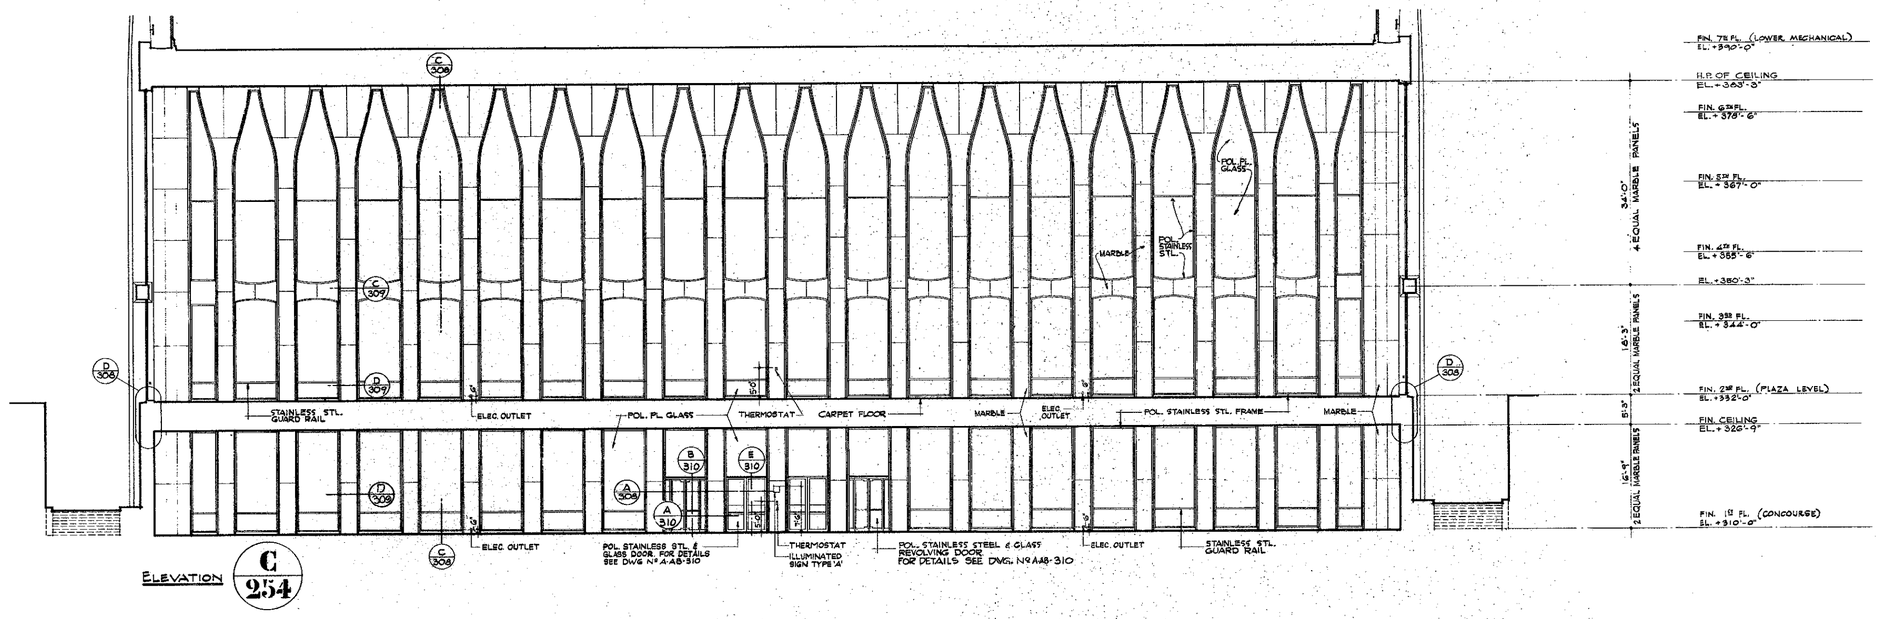



ELEVATION C/254

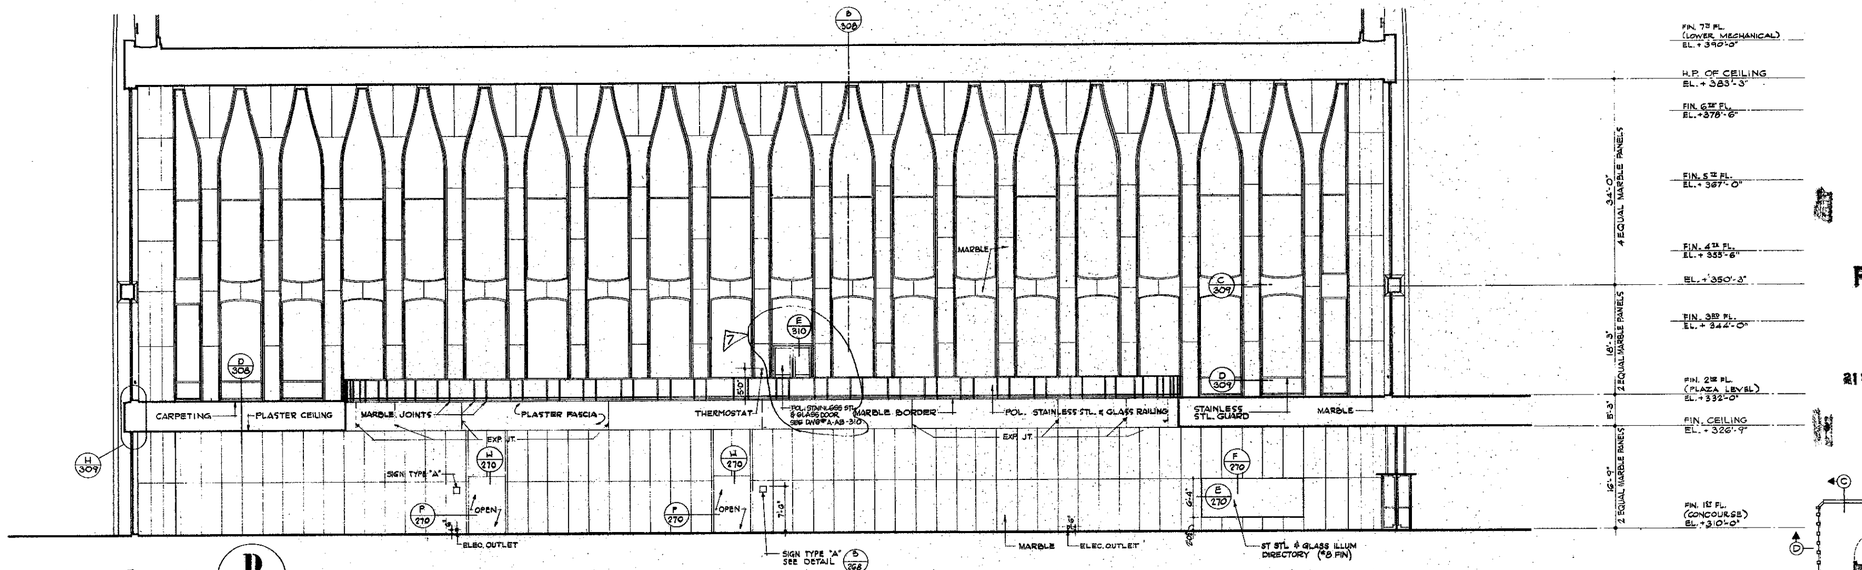

ELEVATION D/254

BULLETINS NOT DATED ARE IN PROCESS OF COMPLETION

RECEIVED
JUL 31 1990
LESLIE E. ROBERTSON ASSOCIATES
211 EAST 46th ST., N.Y.C. 10017

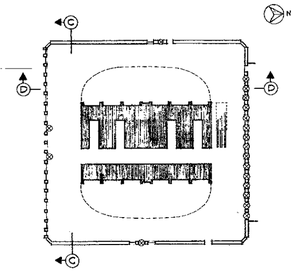

KEY PLAN 1"=80' (SHOWN AT 310' EL.)

1/8"=1'-0" 0 4' 8' 16' 24'

CONTRACT BID DRAWING date 8-1-69							
1		B-300	M.H.				
2	7-25-72	B-310	S.W.				
3	1-26-72	B-150	L.K.				
4	3-2-71	A-25-F	S.D.				
5	11-6-70	B-69	R.A.				
6	12-22-69	A-25	B.C.				
7	5-23-69	A-25	P.L.				
NO.	DATE	BUL. NO.	BY	NO.	DATE	BUL. NO.	BY
REVISIONS				REVISIONS			

APPROVED
CHIEF, PLANNING DIVISION
DATE

THE WORLD TRADE CENTER
THE PORT OF NEW YORK AUTHORITY

MINORU YAMASAKI & ASSOCIATES
MINORU YAMASAKI, ARCHITECT

EMERY ROTH & SONS
RICHARD ROTH, ARCHITECT

WORTHINGTON, SKILLING, HELLE & JACKSON
STRUCTURAL ENGINEERS

JAROS, BAUM & BOLLES
MECHANICAL ENGINEERS

JOSEPH R. LORING & ASSOCIATES
ELECTRICAL ENGINEERS

THE PORT OF NEW YORK AUTHORITY
PAVING, UTILITIES, FOUNDATIONS

TITLE: MAIN LOBBY ELEVATIONS 'C' & 'D'

DRAWN	A.D.	CHECKED	
SCALE	1/8"=1'-0"	DATE	7-31-67
PROJECT NUMBER		SHEET	OF
DRAWING NUMBER	A-B-254		

Folder AAB Series