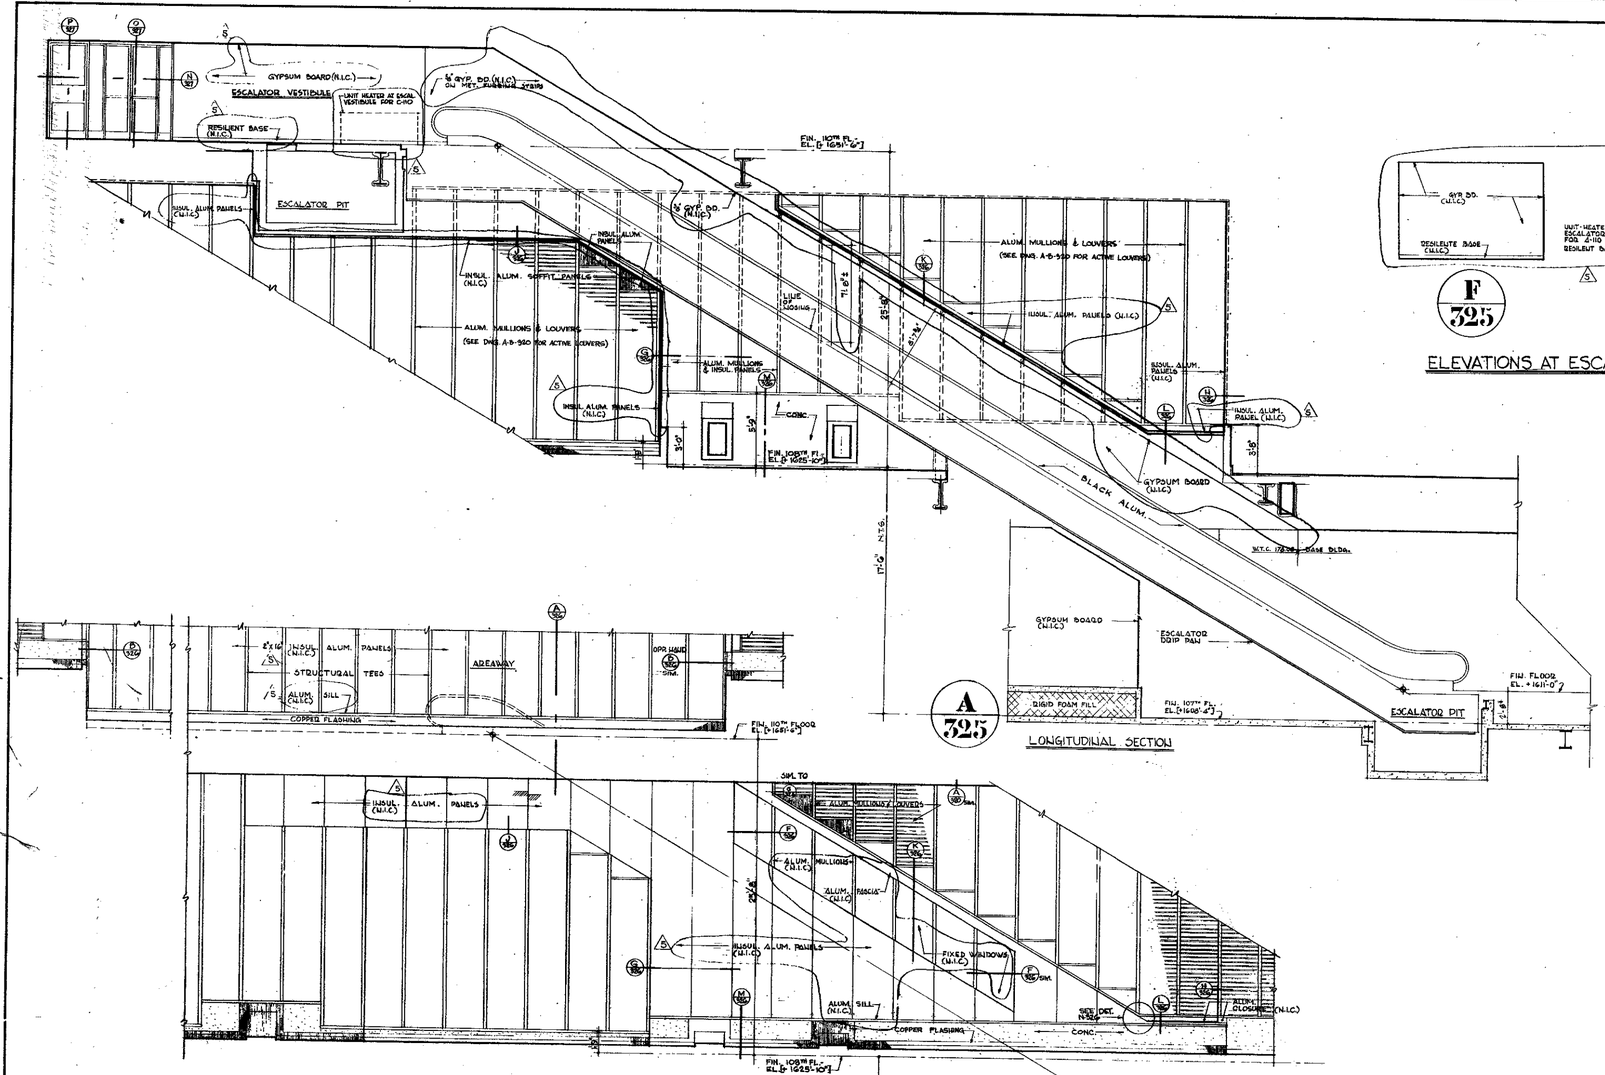



| CONTRACT BID DRAWING | date | BULLETINS NOT DATED ARE IN PROCESS OF COMPLETION |
|---|---|---|
| 6 | 8-27-76 | L.J. |
| 5 | 6.22.76 | S-291 DEC |
| 4 | 10-28-74 | S-184 S.D. |
| 3 | 5-15-72 | S-176 S.D. |
| 2 | 5-01-72 | S-175 S.D. |
| 1 | | |

NO. DATE SUB. NO. BY — REVISIONS

NO. DATE SUB. NO. BY — REVISIONS

APPROVED

CHIEF, PLANNING DIVISION

DATE

1/4"=1'-0" 0 1' 2' 3' 4' 8' 12'

# THE WORLD TRADE CENTER

THE PORT OF NEW YORK AUTHORITY

MINORU YAMASAKI & ASSOCIATES
MINORU YAMASAKI, ARCHITECT

EMERY ROTH & SONS
RICHARD ROTH, ARCHITECT

SKILLING, HELLE, CHRISTIANSEN, ROBERTSON
STRUCTURAL ENGINEERS

JAROS, BAUM & BOLLES
MECHANICAL ENGINEERS

JOSEPH R. LORING & ASSOCIATES
ELECTRICAL ENGINEERS

THE PORT OF NEW YORK AUTHORITY
PAYING UTILITIES, FOUNDATIONS

TITLE: PLANS, SECTION AND ELEVATIONS AT ESCALATORS A-110 & C-110

| | | | |
|---|---|---|---|
| DRAWN | S.D. | CHECKED | |
| SCALE | 1/4"=1'-0" | DATE | FEB. 2, 1972 |
| PROJECT NUMBER | | SHEET | OF |
| DRAWING NUMBER | A·B·325 | | |

File in A A B Series