

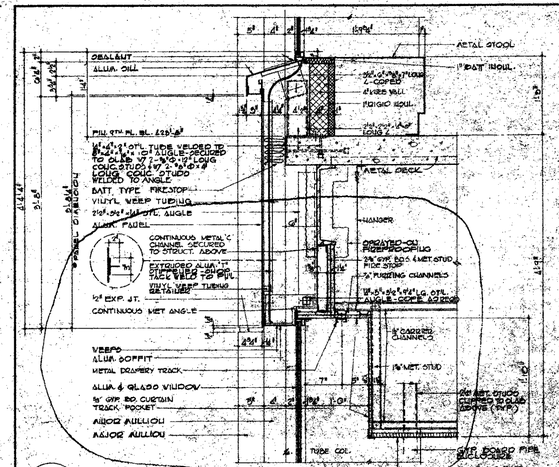



C/108 SECTION THRU 9TH FLOOR SPANDREL

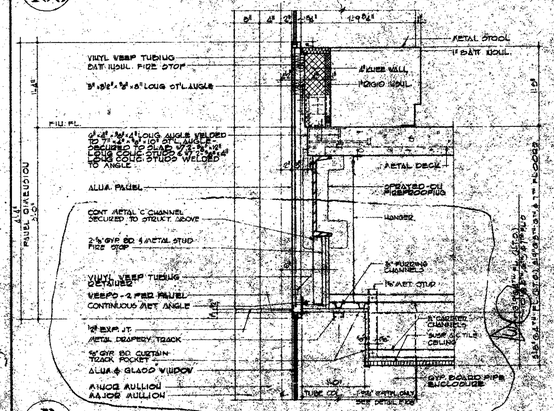

B/108 SECTION THRU TYPICAL SPANDREL

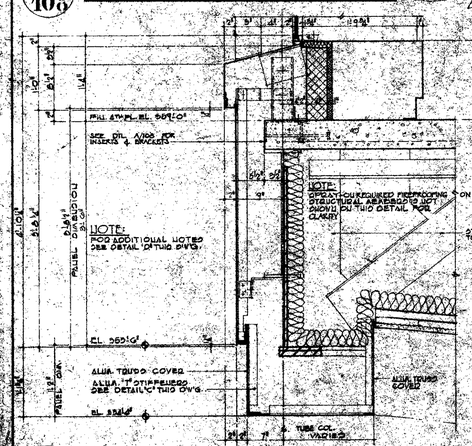

A/108 SECTION THRU 4TH FLOOR SPANDREL & TRUSS COVER

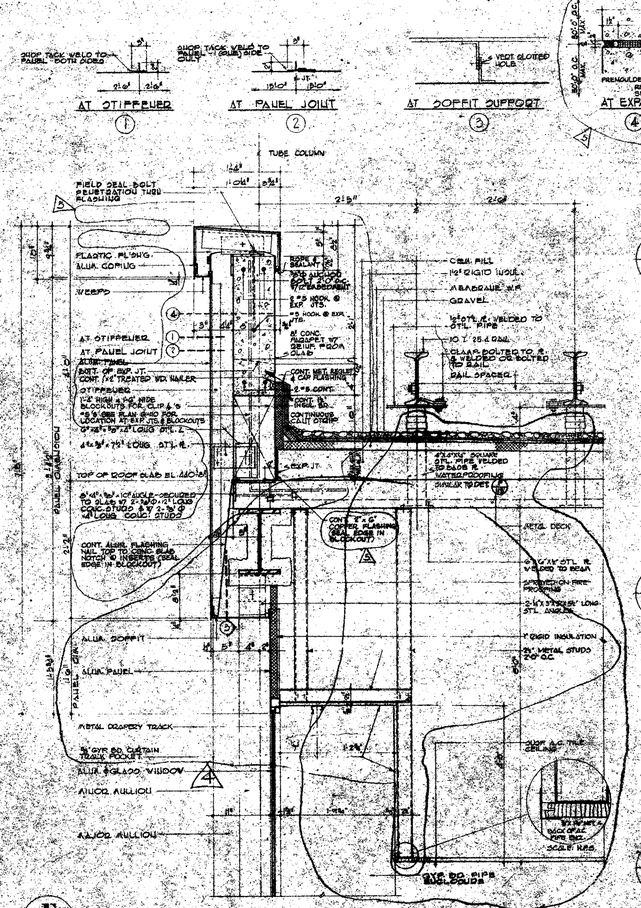


E/108 SECTION THRU ROOF PARAPET & SPANDREL


K/108 SECTION THRU A.C. & PIPE ENCLOSURE COVERS
SCALE: 3"=1'-0"

L/108 SECTION THRU FRONT OF A.C. ENCLOSURE MULLION
SCALE: 3"=1'-0"


RECEIVED
DEC 8 1983
ROBERTSON, FOWLER & ASSOCIATES P.C.
214 EAST 46TH ST., N.Y.C. 10017

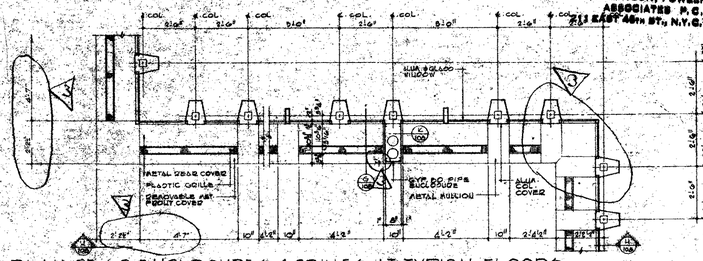


J/108 PLAN OF A.C. ENCLOSURES & GRILLES AT TYPICAL FLOORS
SCALE: 3"=1'-0"

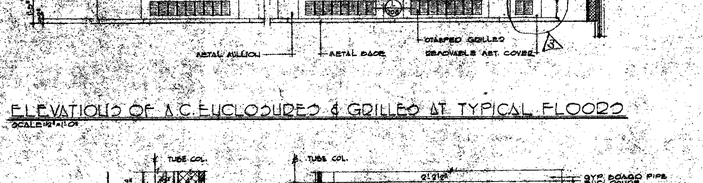

H/108 ELEVATIONS OF A.C. ENCLOSURES & GRILLES AT TYPICAL FLOORS
SCALE: 3"=1'-0"

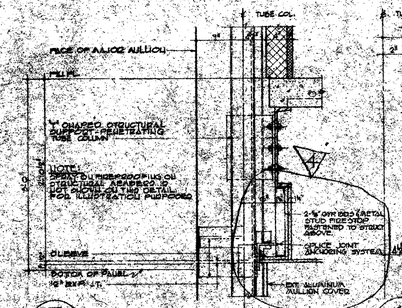

F/108 EXP. JT. AT MAJOR MULLION

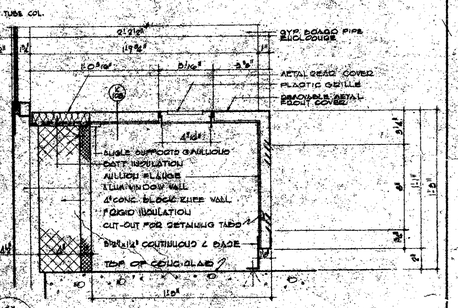

G/108 TYPICAL SECTION THRU A.C. ENCLOSURE 7TH THRU 9TH FLOORS
SCALE: 3"=1'-0"

NOTE:
FOR DELIVERY NOTES REFER TO ARTERIALS & EXPRESSWAYS SEE D'WGS. NO. AF-10 & AF-11

NO.	DATE	REVISIONS	BY
1	5-17-78	F.25	LJL
2	9-19-78	F.15	LJL
3	9-13-79	ADD. #2	LJL
4	11-7-79	REV. #1	L.F.

CONTRACT NO. DRAWING ADDED 11-21-79

APPROVED
CHIEF, PLANNING DIVISION
DATE

THE WORLD TRADE CENTER
THE PORT AUTHORITY OF NEW YORK AND NEW JERSEY

MINORU YAMASAKI & ASSOCIATES
MINORU YAMASAKI, ARCHITECT

SKILLING, HELLE, CHRIST, ANSEN, ROBERTSON
STRUCTURAL ENGINEERS

EMERY ROTH & SONS
RICHARD ROTH, ARCHITECT

THE PORT AUTHORITY OF NEW YORK AND NEW JERSEY
MECHANICAL, ELECTRICAL, PAVING, UTILITIES, FOUNDATIONS

TITLE
SOUTHEAST PLAZA BUILDING CURTAIN WALL DETAILS

DRAWN	R.O.G.
SCALE	3/4"=1'-0" AS NOTED
PROJECT	
DRAWING NUMBER	A-F-102
CHECKED	
DATE	11-15-78
SHEET	OF