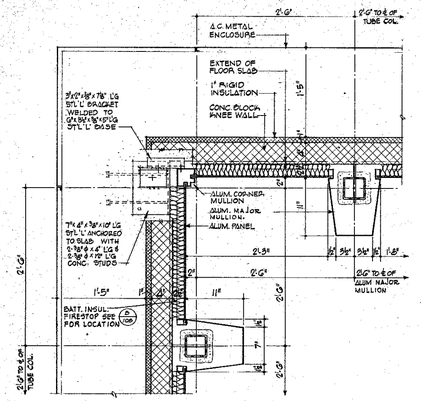
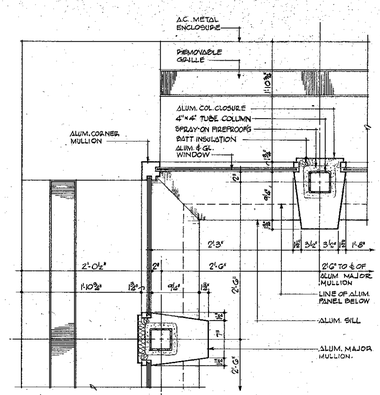
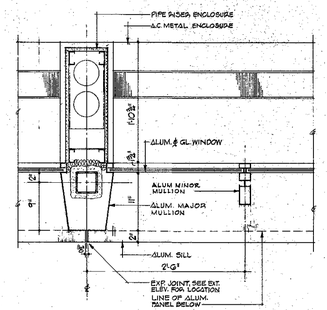


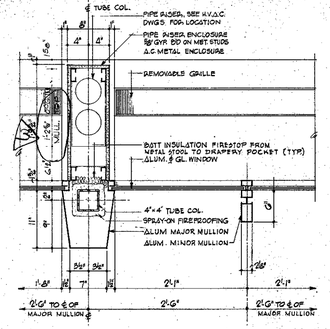

**C 110** INTERIOR CORNER DETAIL AT TYP. FLOOR (BELOW SILL)



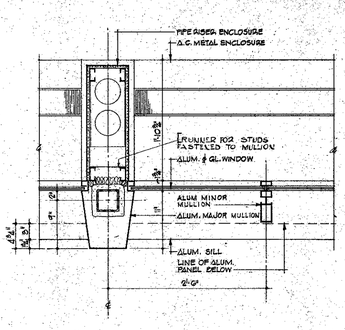

**F 110** INTERIOR CORNER DETAIL AT 9TH FLOOR (ABOVE SILL)



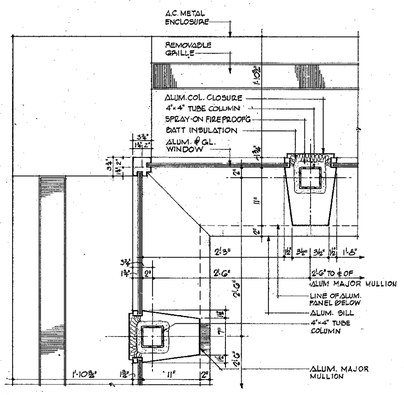

**J 110** TYPICAL BAY DETAIL AT 4TH FLOOR (ABOVE SILL)



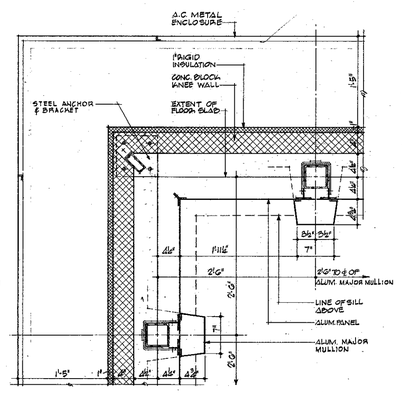

**L 110** TYPICAL BAY DETAIL AT TYP. FLOOR (ABOVE SILL)



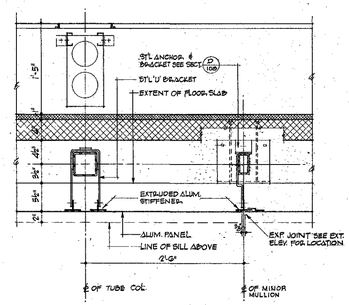

**N 110** TYPICAL BAY DETAIL AT 9TH FLOOR (ABOVE SILL)



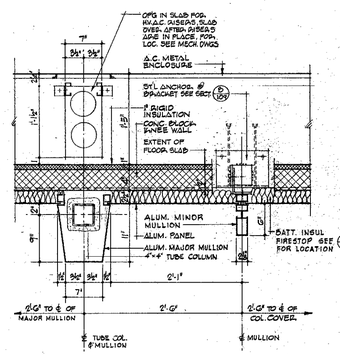

**B 110** INTERIOR CORNER DETAIL AT 4TH FLOOR (ABOVE SILL)



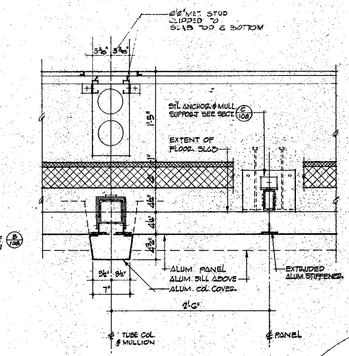

**E 110** INTERIOR CORNER DETAIL AT 9TH FLOOR (BELOW SILL)



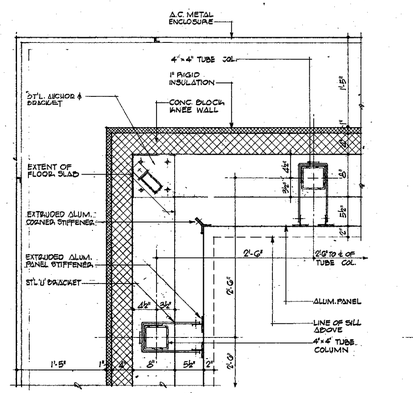

**H 110** TYPICAL BAY DETAIL AT 4TH FLOOR (BELOW SILL)



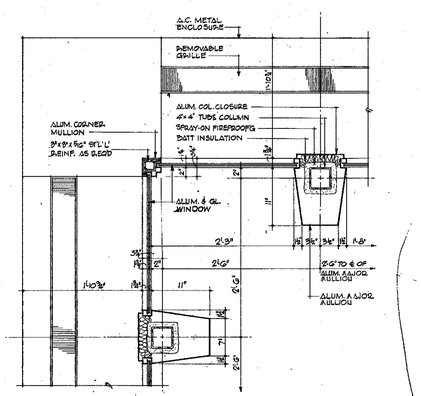

**K 110** TYPICAL BAY DETAIL AT TYP. FLOOR (BELOW SILL)



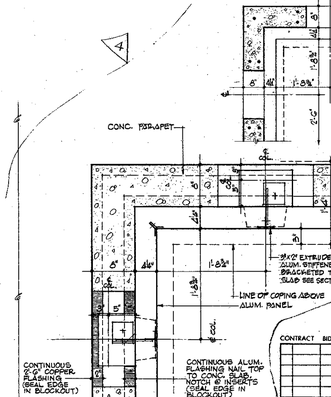

**M 110** TYPICAL BAY DETAIL AT 9TH FLOOR (BELOW SILL)




**A 110** INTERIOR CORNER DETAIL AT 4TH FLOOR (BELOW SILL)

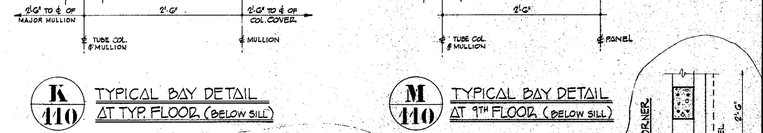



**D 110** INTERIOR CORNER DETAIL AT TYP. FLOOR (ABOVE SILL)




**G 110** INTERIOR CORNER DETAIL AT ROOF PARAPET (BELOW COPING)

NOTE: SEE PLAN ABOVE G-1/110 FOR CONCRETE REINFORCING LOCATION.




**G-1 110** PLAN

SCALE: 3/4"=1'-0"

NOTE: SEE DETAIL G/110 & G/111 FOR BRACKETS & FLASHING LOCATIONS & NOTES

RECEIVED
OCT 23 1975
SKILLING-HELLE CHRISTIANSEN-ROBERTSON
250 PARK AVE. N.Y.C.

NOTES:
1. FOR CLARITY OF ILLUSTRATION REQUIRED SPRAY-ON FIREPROOFING OF STRUCTURAL MEMBERS IS NOT SHOWN ON CERTAIN DETAILS.
2. FOR GENERAL NOTES, KEY TO MATERIALS AND ABBREVIATIONS SEE DWGS. A-F-1 TO A-F-5.

CONTRACT BID DRAWING date 11-21-75

| NO. | DATE | BUL. NO. | BY |
|---|---|---|---|
| | | REVISIONS | |
| A | 9-23 | | L.J. |
| B | 10-17-75 | P-15 | J.K. |
| C | 11-13-74 | REV. #2 | DS |
| D | 11-19-74 | REV. #1 | L.K. |
| NO. | DATE | BUL. NO. | BY |
| | | REVISIONS | |

APPROVED
CHIEF, PLANNING DIVISION
DATE

THE WORLD TRADE CENTER
THE PORT AUTHORITY OF NEW YORK AND NEW JERSEY

MINORU YAMASAKI & ASSOCIATES
MINORU YAMASAKI, ARCHITECT

SKILLING, HELLE, CHRISTIANSEN, ROBERTSON
STRUCTURAL ENGINEERS

EMERY ROTH & SONS
RICHARD ROTH, ARCHITECT

THE PORT AUTHORITY OF NEW YORK AND NEW JERSEY
MECHANICAL, ELECTRICAL, PAVING, UTILITIES, FOUNDATIONS

TITLE: SOUTHEAST PLAZA BUILDING CURTAIN WALL DETAILS

| | | | |
|---|---|---|---|
| DRAWN | D.A. | CHECKED | |
| SCALE | 1½"=1'-0" | DATE | JI-15-75 |
| PROJECT NUMBER | | SHEET | OF |
| DRAWING NUMBER | A-F-110 | | |