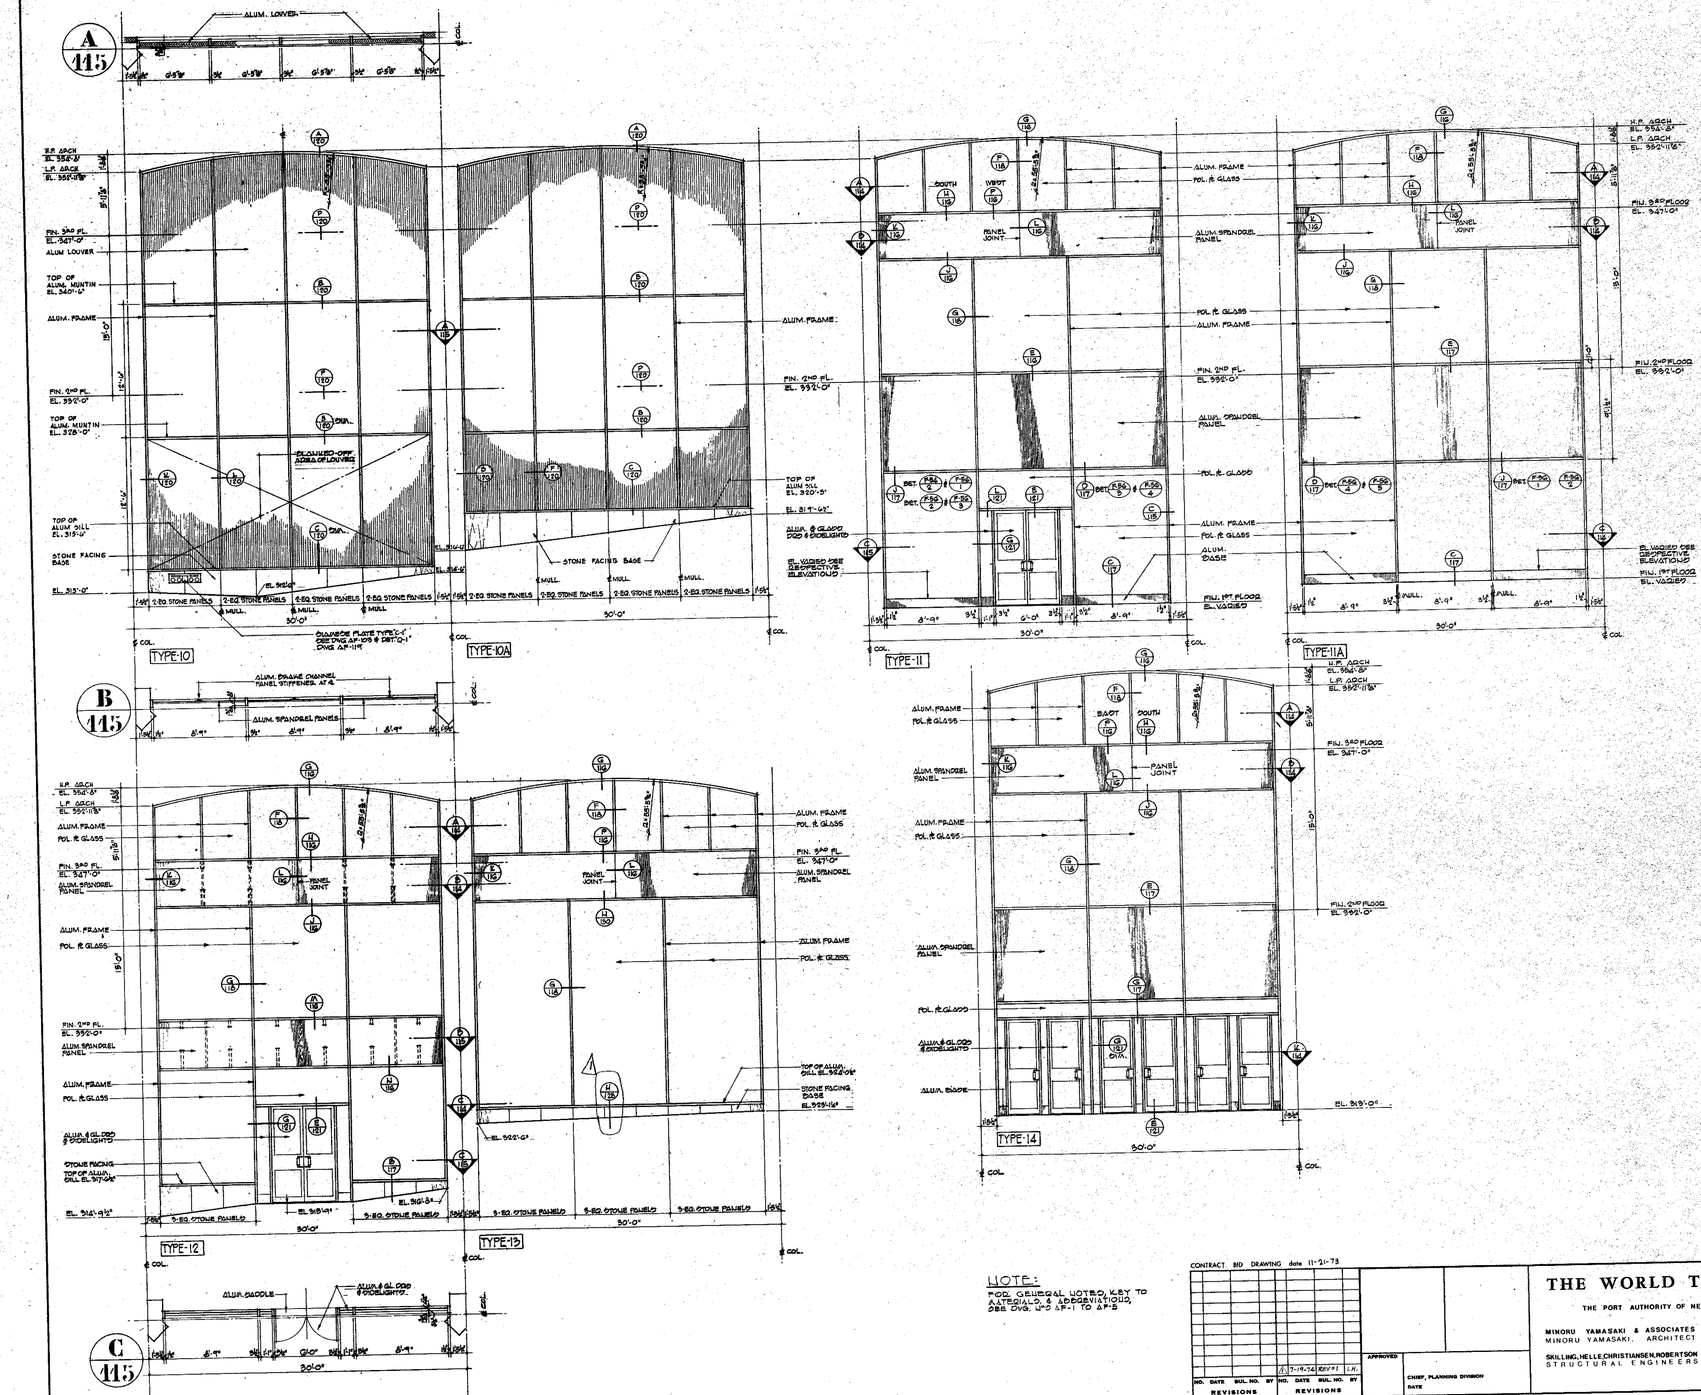


NOTE:
FOR GENERAL NOTES, KEY TO MATERIALS & ABBREVIATIONS, SEE DWG. No. A.P.-1 TO A.P.-5

CONTRACT BID DRAWING date 11-21-73

NO.	DATE	SUB. NO.	BY

REVISIONS

NO.	DATE	SUB. NO.	BY
1	7-18-74	REV #1	I.H.

REVISIONS

APPROVED

CHIEF, PLANNING DIVISION

DATE

THE WORLD TRADE CENTER

THE PORT AUTHORITY OF NEW YORK AND NEW JERSEY

MINORU YAMASAKI & ASSOCIATES
MINORU YAMASAKI, ARCHITECT

SKILLING, HELLE, CHRISTIANSEN, ROBERTSON
STRUCTURAL ENGINEERS

EMERY ROTH & SONS
RICHARD ROTH, ARCHITECT.

THE PORT AUTHORITY OF NEW YORK AND NEW JERSEY
MECHANICAL, ELECTRICAL, PAVING, UTILITIES, FOUNDATIONS

TITLE: SOUTHEAST PLAZA BUILDING CURTAIN WALL @ 1ST, 2ND, & 3RD FLS. TYPES 10 THRU 14

DRAWN	G.A.	CHECKED	
SCALE	1/4"=1'-0"	DATE	11-15-73
PROJECT NUMBER		SHEET	OF
DRAWING NUMBER	A·F·115		

RECEIVED
FEB 28 1975
SKILLING-HELLE CHRISTIANSEN ROBERTSON
220 PARK AVE. N.Y.C.

1/4" = 1'-0"