

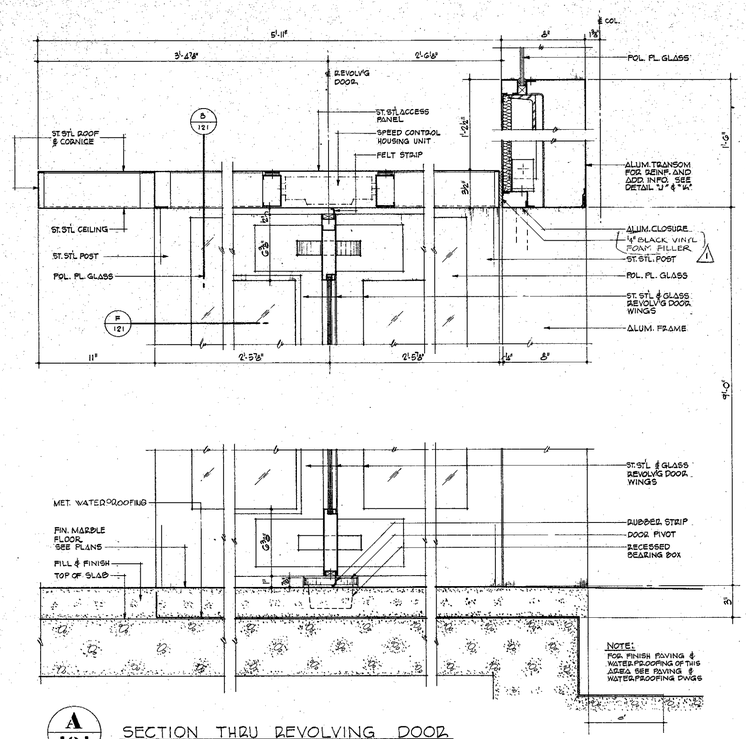



A 121 SECTION THRU REVOLVING DOOR

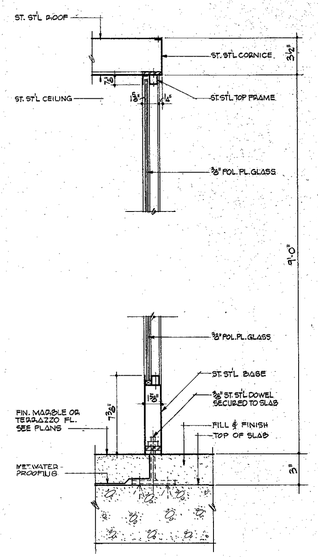


B 121 SECTION THRU REVOLVING DOOR ENCLOSURE

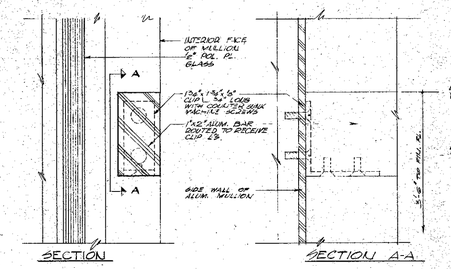


M 121 ALUMINUM GUARD RAIL
FULL SIZE

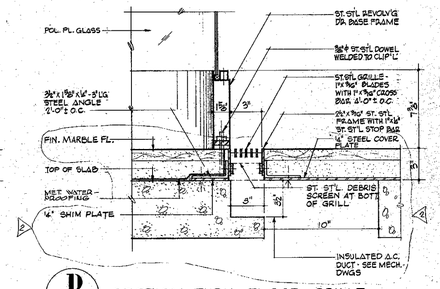

D 121 SECTION THRU FLOOR GRILLE

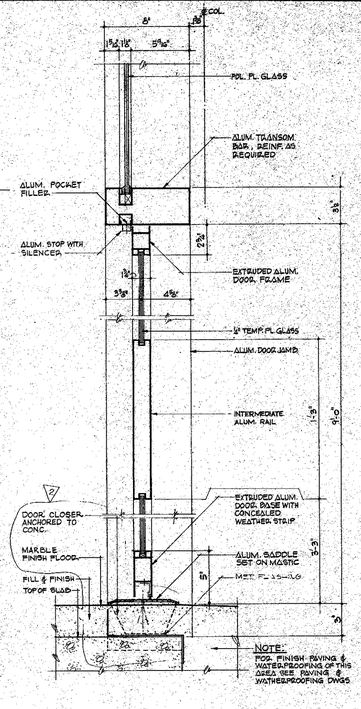


E 121 SECTION THRU SWING DOOR

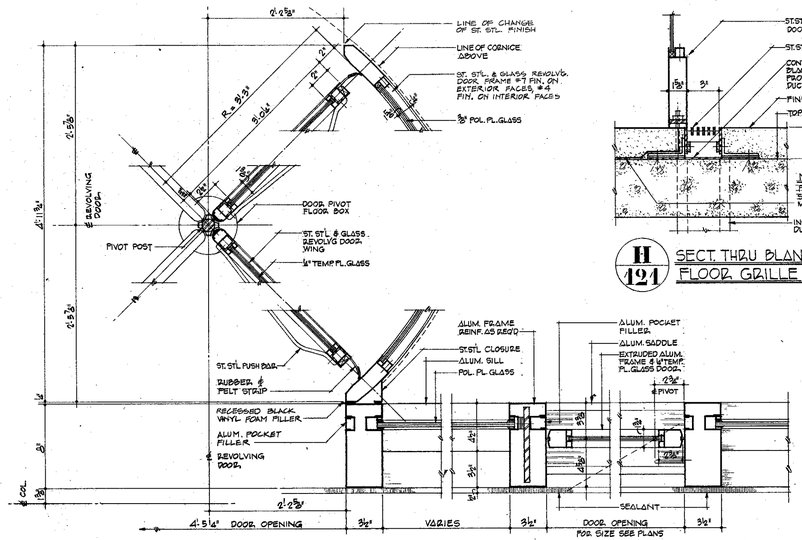


F 121 PLAN OF REVOLVING DOOR


H 121 SECT. THRU BLANKED-OFF FLOOR GRILLE

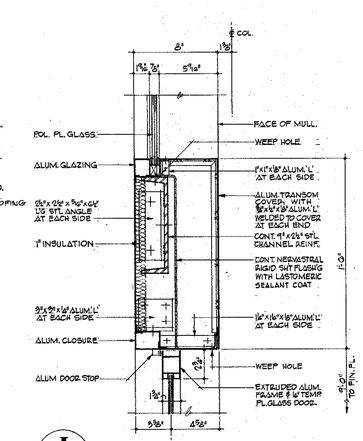

J 121 TRANSOM AT SWING DOOR

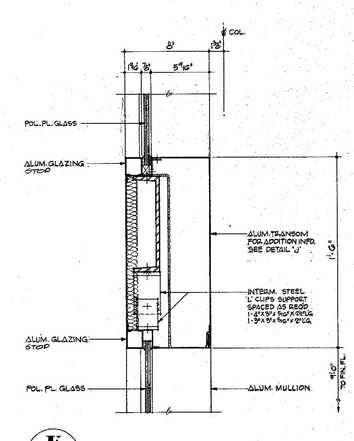

K 121 TRANSOM AT FIXED GLASS

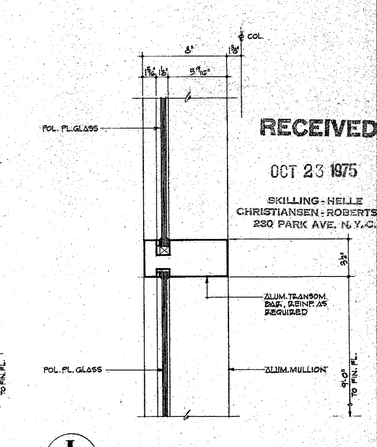

L 121 TRANSOM-BAR AT FIXED GLASS

RECEIVED
OCT 23 1975
SKILLING-HELLE CHRISTIANSEN-ROBERTSON
230 PARK AVE. N.Y.C.

NOTES:
FOR GENERAL NOTES, KEY TO MATERIALS & ABBREVIATIONS SEE DWG NOS. AP-1 TO AP-5

CONTRACT NO. DRAWING date 11-21-75

NO.	DATE	REVISIONS	SUB. NO.	BY
1	10-17-75	F-13		L.J.
2	7-17-76	ADDEND #1		L.H.

APPROVED
CHIEF, PLANNING DIVISION
DATE

THE WORLD TRADE CENTER
THE PORT AUTHORITY OF NEW YORK AND NEW JERSEY

MINORU YAMASAKI & ASSOCIATES
MINORU YAMASAKI, ARCHITECT

SKILLING, HELLE, CHRISTIANSEN, ROBERTSON
STRUCTURAL ENGINEERS

EMERY ROTH & SONS
RICHARD ROTH, ARCHITECT

THE PORT AUTHORITY OF NEW YORK AND NEW JERSEY
MECHANICAL, ELECTRICAL, PAVING, UTILITIES, FOUNDATIONS

3"-1'-0" 0 1' 2" 3" 4" 5" 8" 9" 1'

TITLE: SOUTHEAST PLAZA BUILDING ENTRANCE DOOR DETAILS

DRAWN	C.J.L.	CHECKED	
SCALE	3/4" = 1'-0" 3/8" = 1'-0"	DATE	11-15-75
PROJECT NUMBER		SHEET	OF
DRAWING NUMBER	A-E-121		