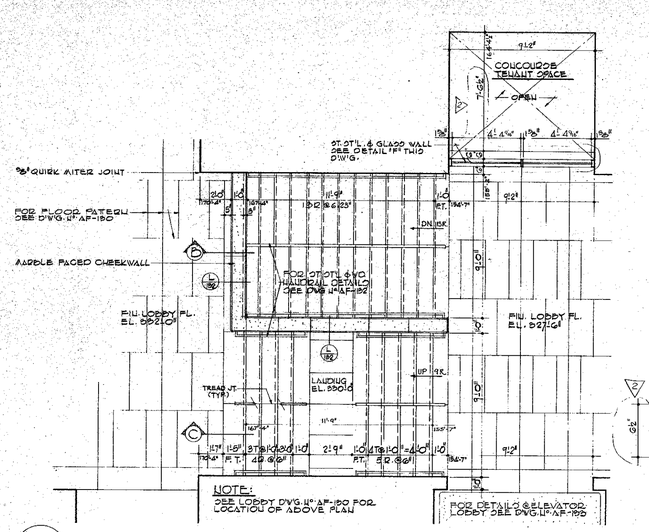
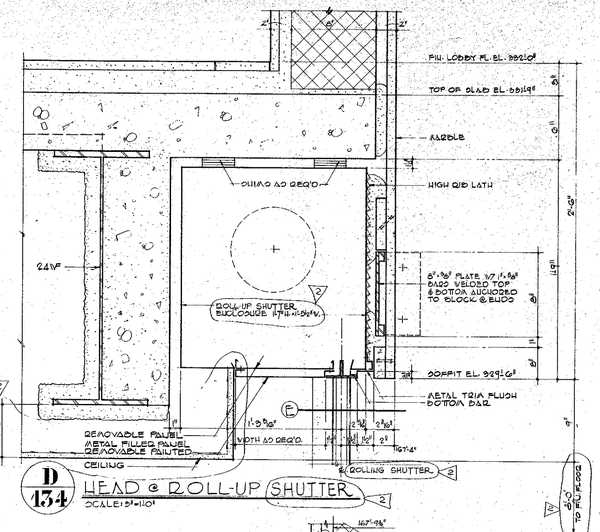
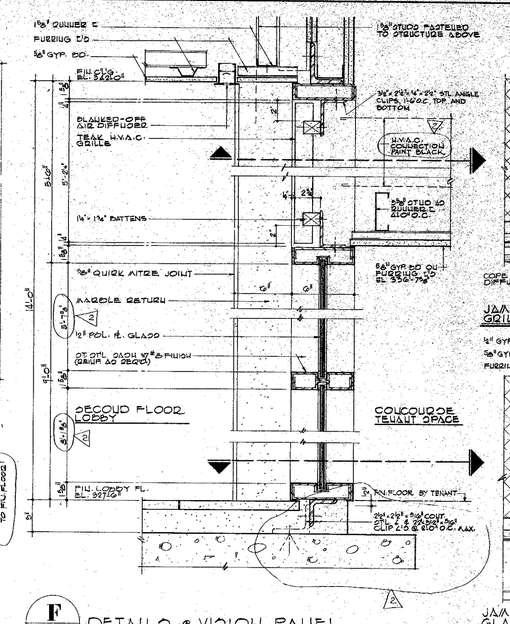


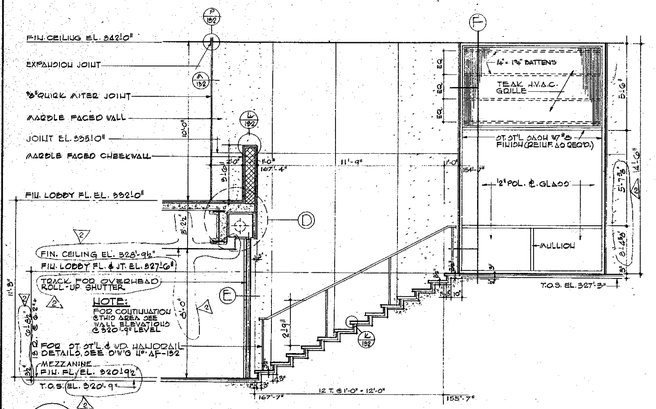

A/134 PART PLAN @ LOBBY STAIRS
SCALE: 3/8"=1'-0"



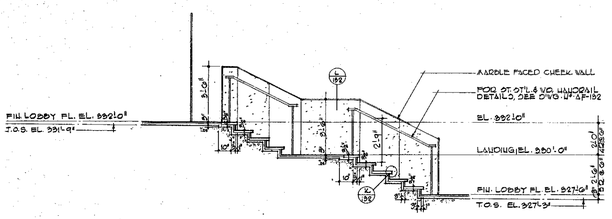

D/134 HEAD @ ROLL-UP SHUTTER
SCALE: 3"=1'-0"



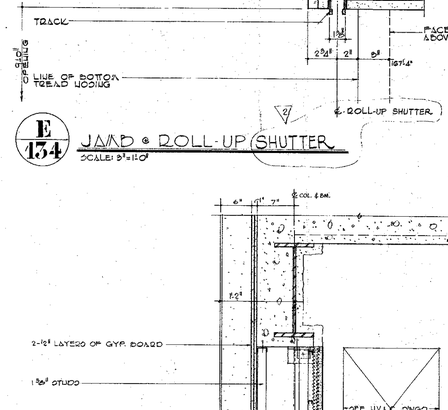

F/134 DETAILS @ VISION PANEL
SCALE: 3"=1'-0"




B/134 SECTION THRU LOBBY STAIR
SCALE: 3/8"=1'-0"



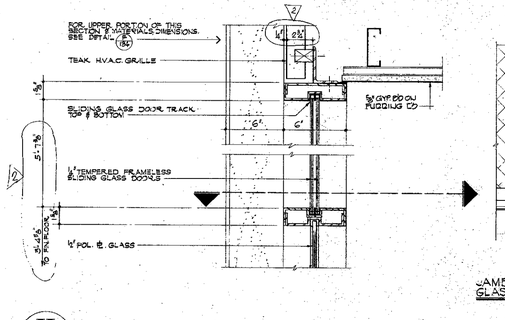

C/134 SECTION THRU LOBBY STAIR
SCALE: 3/8"=1'-0"




E/134 JAMB @ ROLL-UP SHUTTER
SCALE: 3"=1'-0"




G/134 CEILING DIFFUSER
SCALE: 1 1/2"=1'-0"




H/134 SECTION THRU SHOWCASE
SCALE: 3"=1'-0"

RECEIVED
OCT 23 1975
SKILLING - HELLE CHRISTIANSEN - ROBERTSON
230 PARK AVE. N.Y.C.

NOTE:
FOR GENERAL NOTES, KEY TO ASTERISKS & ABBREVIATIONS, SEE DWG. U"-0 AF-1 TO AF-5

3/8"=1'-0" 0 1/2" 1" 2" 3" 4" 5" 6" 7" 8"
1 1/2"=1'-0" 0 1" 2" 3" 4" 5" 6" 7" 8"
3"=1'-0" 0 1" 2" 3" 4" 5" 6" 7" 8"

CONTRACT BID DRAWING date 11-21-75

| NO. | DATE | REVISIONS | BY |
|---|---|---|---|
| 4 | 11-12-75 | F-22 | L.J. |
| 3 | 10-17-75 | F-13 | L.J. |
| 2 | 7-17-74 | REVISED | L.H. |

APPROVED
CHIEF, PLANNING DIVISION
DATE

# THE WORLD TRADE CENTER
THE PORT AUTHORITY OF NEW YORK AND NEW JERSEY

MINORU YAMASAKI & ASSOCIATES
MINORU YAMASAKI, ARCHITECT

SKILLING, HELLE, CHRISTIANSEN, ROBERTSON
STRUCTURAL ENGINEERS

EMERY ROTH & SONS
RICHARD ROTH, ARCHITECT

THE PORT AUTHORITY OF NEW YORK AND NEW JERSEY
MECHANICAL, ELECTRICAL, PAVING, UTILITIES, FOUNDATIONS

TITLE: SOUTHEAST PLAZA BUILDING DETAILS @ 2ND. FL. LOBBY

| | | | |
|---|---|---|---|
| DRAWN | R.D.G. | CHECKED | |
| SCALE | AS NOTED | DATE | 11-15-73 |
| PROJECT NUMBER | | SHEET | OF |
| DRAWING NUMBER | A-F-134 | | |