
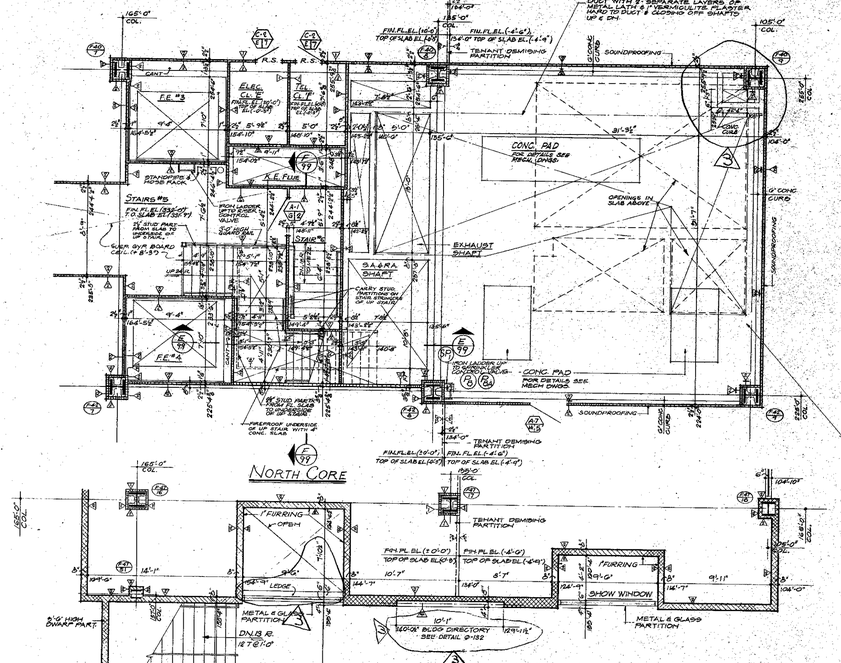


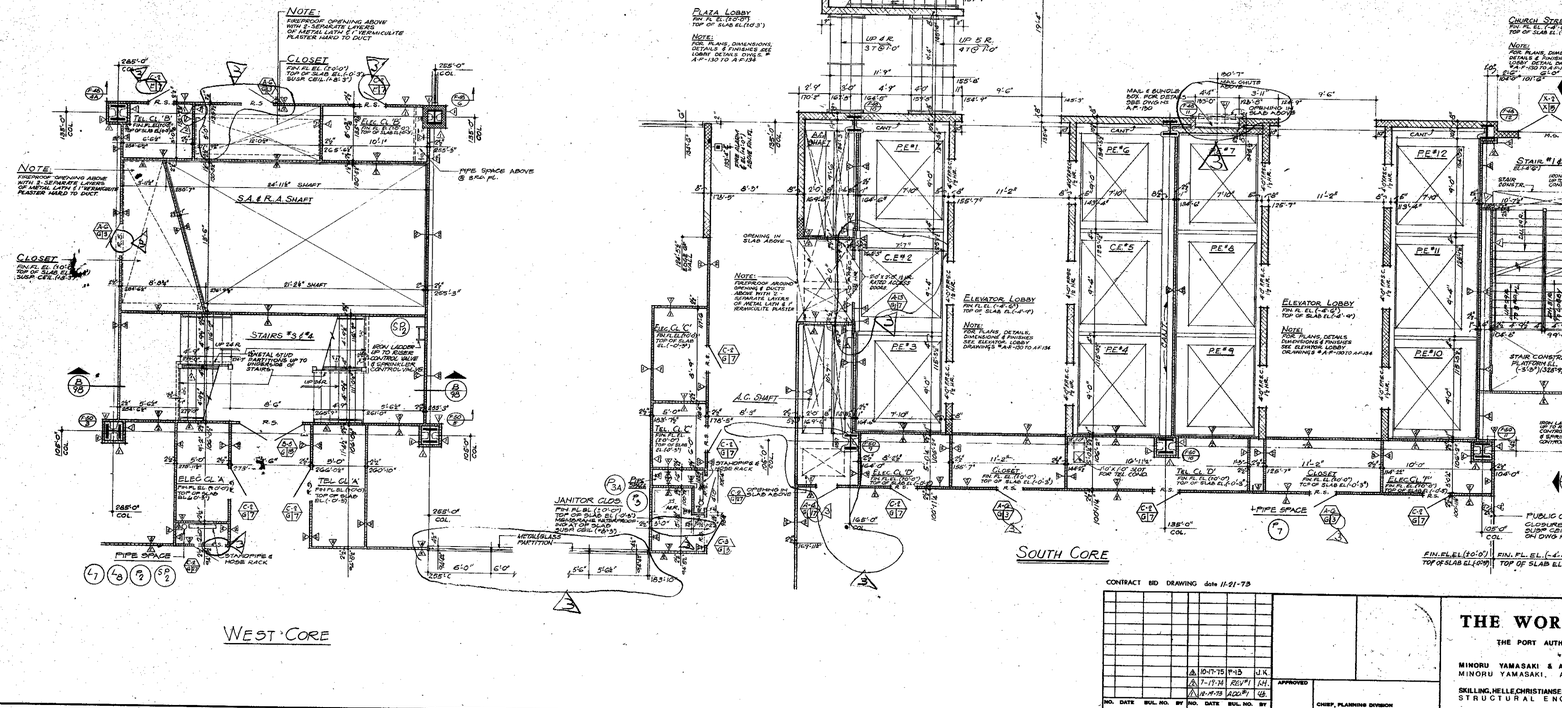

RECEIVED
OCT 23 1975
SKILLING - HELLE CHRISTIANSEN - ROBERTSON
230 PARK AVE. N.Y.C.

CONTRACT BID DRAWING date 11-21-75

NO.	DATE	REVISIONS	BY
3	10-17-75	P-13	J.K.
2	7-17-74	REVISED	J.H.
1	10-17-73	ADDED	GB

APPROVED
CHIEF, PLANNING DIVISION
DATE

THE WORLD TRADE CENTER

THE PORT AUTHORITY OF NEW YORK AND NEW JERSEY

MINORU YAMASAKI & ASSOCIATES
MINORU YAMASAKI, ARCHITECT

SKILLING, HELLE, CHRISTIANSEN, ROBERTSON
STRUCTURAL ENGINEERS

EMERY ROTH & SONS
RICHARD ROTH, ARCHITECT

THE PORT AUTHORITY OF NEW YORK AND NEW JERSEY
MECHANICAL, ELECTRICAL, PAVING, UTILITIES, FOUNDATIONS

TITLE: SOUTHEAST PLAZA BUILDING
2ND FLOOR CORE PLAN
OFFICE FLOOR

DRAWN	CHECKED
SCALE 1/8"=1'-0"	DATE 11-15-73
PROJECT NUMBER	SHEET OF
DRAWING NUMBER	A-F-40