


S G - ELEVATORS
LK-4 10/4/66

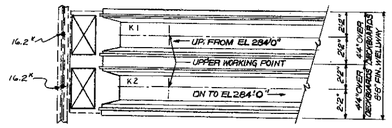


PART PLAN EL 294'-0"
ESCALATORS NOS K2 & K3

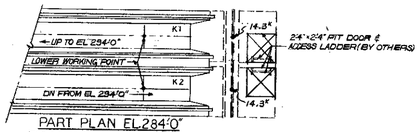


PART PLAN EL 284'-0"
ESCALATORS NOS K2 & K3

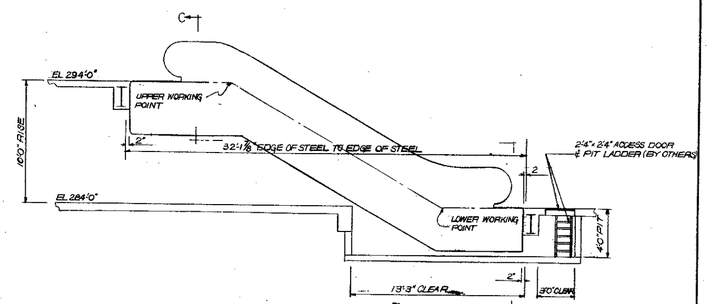


ESCALATORS K2 & K3 - ELEVATION

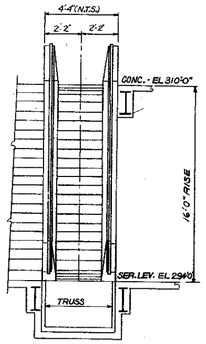

SECTION BB

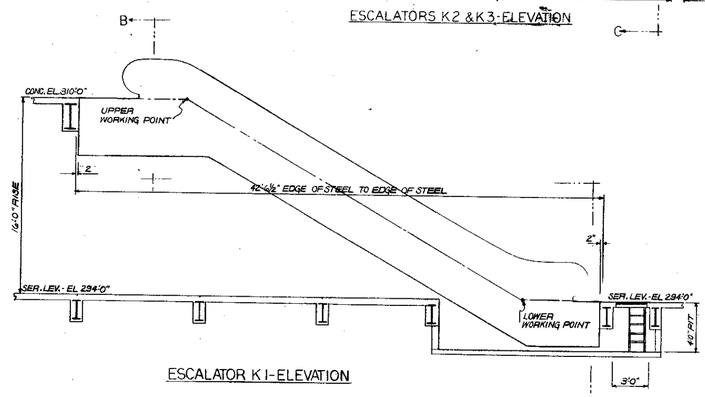


ESCALATOR K1 - ELEVATION

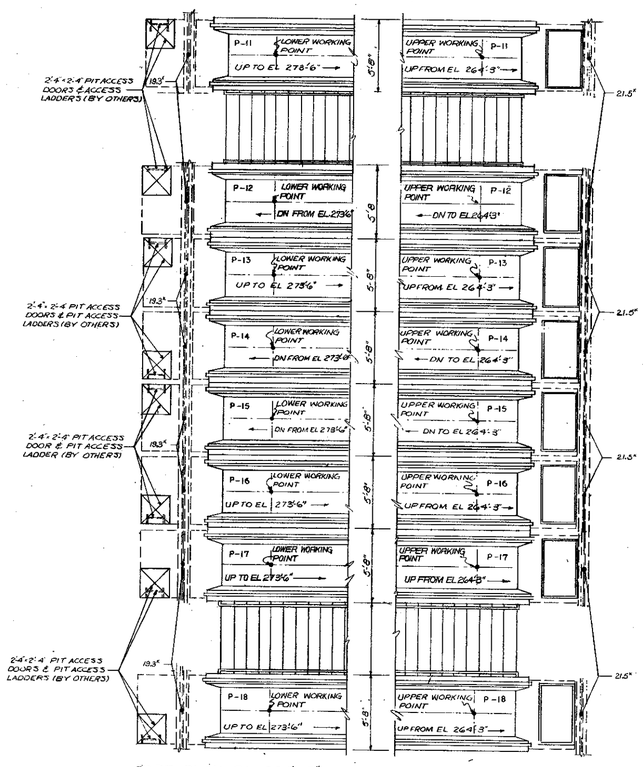


PART PLAN EL 264'-3"
ESCALATORS NOS
P-9 THRU P-16

PART PLAN EL 273'-6"
ESCALATORS NOS
P-9 THRU P-16

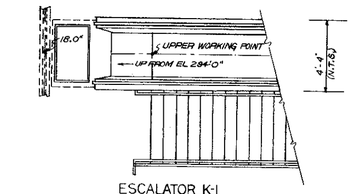


ESCALATOR K-1
PART PLAN-EL 310'0"

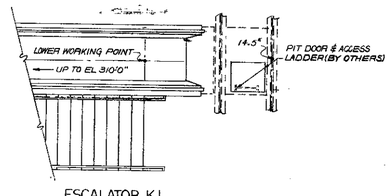


ESCALATOR K1
PART PLAN-EL 294'-0"

STRUCTURAL ENGINEER NOTE
1- MOVING STAIRWAY LOADS ARE UNIFORMLY DISTRIBUTED AND A FURTHER APPROPRIATE ALLOWANCE SHOULD BE MADE FOR DYNAMIC STRESSES WHICH ARE APPROXIMATELY 35% OF TOTAL LOAD GIVEN.
2- MOVING STAIRWAY SUPPORT STEEL SHALL BE LOCATED A MINIMUM OF 4'2 BELOW FINISHED FLOOR

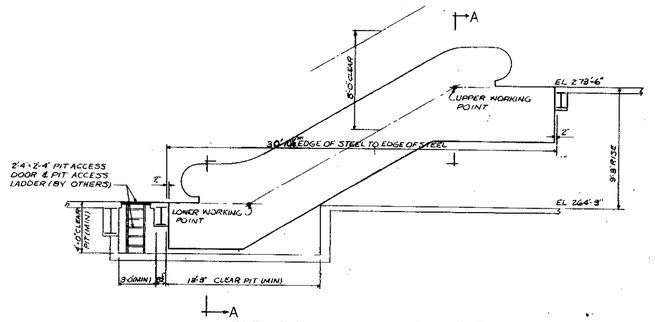

ELEVATION ESCALATORS NOS P-11 THRU P-18

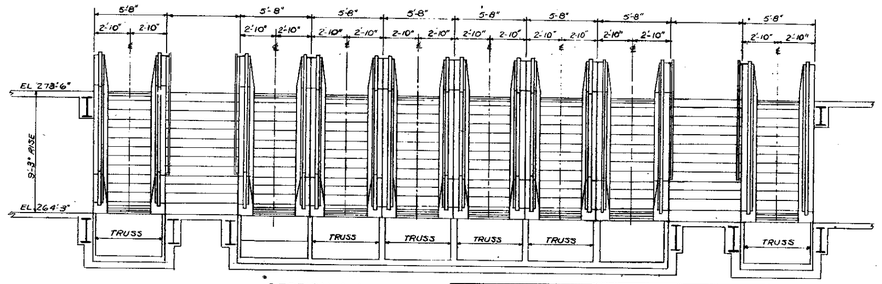

SECTION A-A

RECEIVED
NOV 17 1966
LESLIE E. ROBERTSON ASSOCIATES
211 EAST 43th ST., N.Y.C. 10017

NO.	DATE	ISSUED FOR BID	BY
1	10-17-66	—	JMM
2	3-31-67	—	JMM
3	5-22-67	—	JMM

REVISIONS

APPROVED
CHIEF, PLANNING DIVISION
DATE

THE WORLD TRADE CENTER
THE PORT OF NEW YORK AUTHORITY

MINORU YAMASAKI & ASSOCIATES
MINORU YAMASAKI, ARCHITECT

EMERY ROTH & SONS
RICHARD ROTH, ARCHITECT

WORTHINGTON, SKILLING, HELLE & JACKSON
STRUCTURAL ENGINEERS

JAROS, BAUM & BOLLES
MECHANICAL ENGINEERS

JOSEPH R. LORING & ASSOCIATES
ELECTRICAL ENGINEERS

THE PORT OF NEW YORK AUTHORITY
PAVING, UTILITIES, FOUNDATIONS

TITLE: ESCALATORS NOS. P-11 THRU P-18, K-1, K 2 & K3 DETAILS

DRAWN	R.C.	CHECKED	C.L.K
SCALE	1/4" = 1'-0"	DATE	10-4-66
PROJECT NUMBER		SHEET	OF
DRAWING NUMBER	L-K-4		