
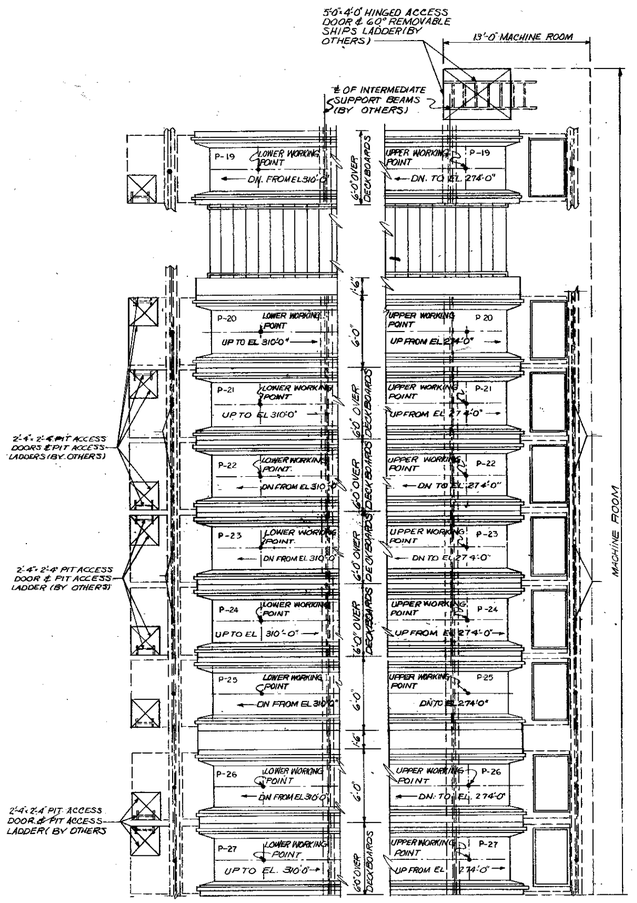



PART PLAN EL 274'-0"
ESCALATORS NO.
P-19 THRU P-27

PART PLAN EL 310'-0"
ESCALATORS NO.
P-19 THRU P-27

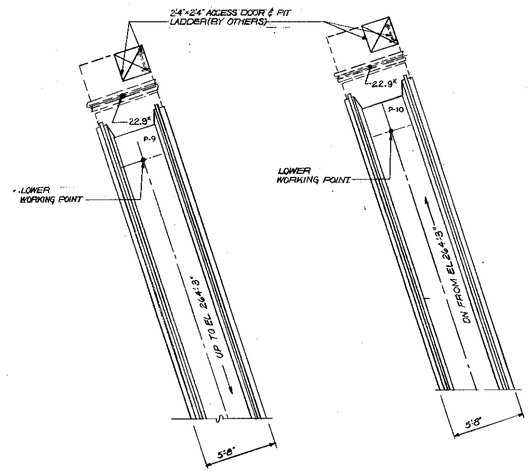


PART PLAN EL.249'-0"
ESCAL. NO. P-9

PART PLAN EL.249'-0"
ESCAL. NO. P-10

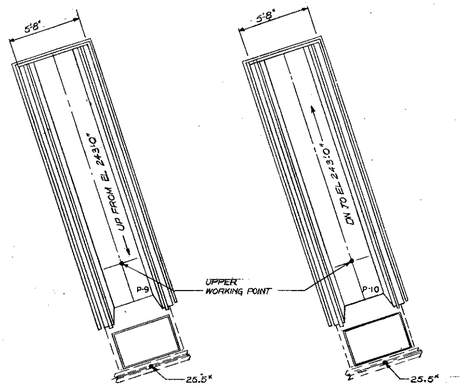


PART PLAN EL.264'-3"
ESCAL. NO. P-9

PART PLAN EL.264'-3"
ESCAL. NO. P-10

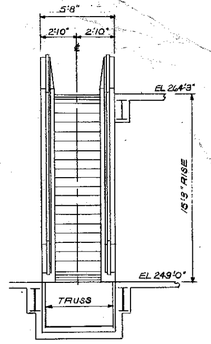


SECTION B-B

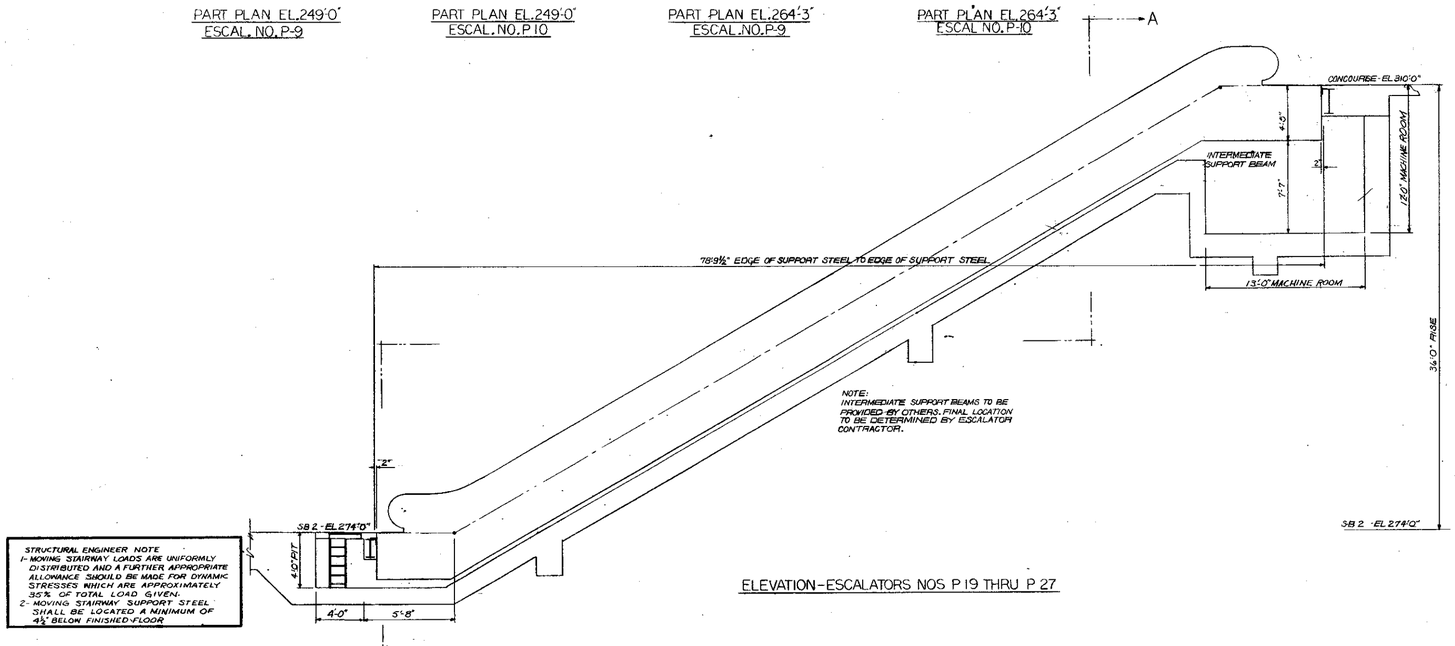


ELEVATION-ESCALATORS NOS P 19 THRU P 27

STRUCTURAL ENGINEER NOTE
1- MOVING STAIRWAY LOADS ARE UNIFORMLY DISTRIBUTED AND A FURTHER APPROPRIATE ALLOWANCE SHOULD BE MADE FOR DYNAMIC STRESSES WHICH ARE APPROXIMATELY 35% OF TOTAL LOAD GIVEN.
2- MOVING STAIRWAY SUPPORT STEEL SHALL BE LOCATED A MINIMUM OF 4½" BELOW FINISHED FLOOR

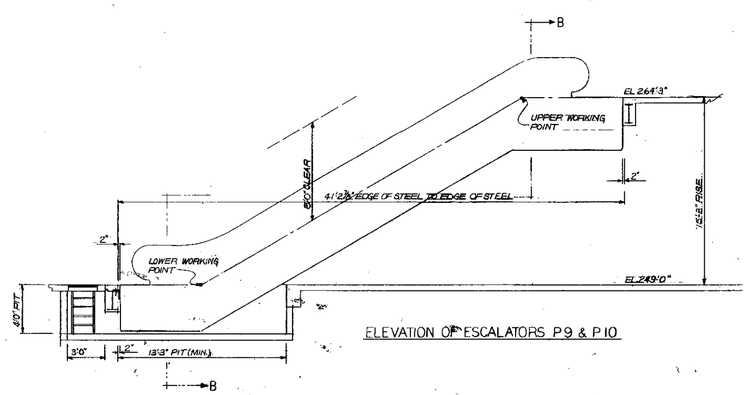

ELEVATION OF ESCALATORS P9 & P10

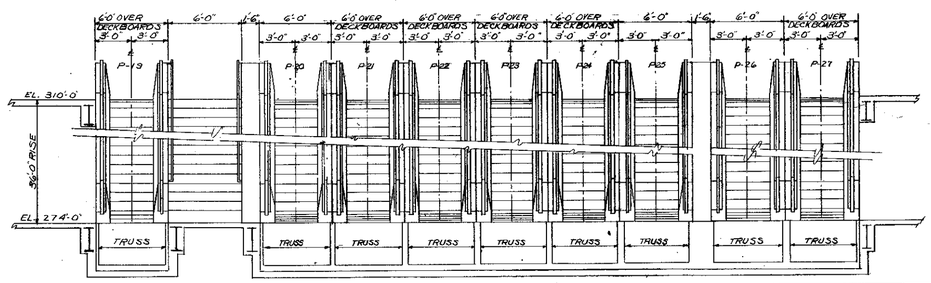

SECTION A-A

RECEIVED
NOV 17 1988
LESLIE E. ROBERTSON ASSOCIATES
211 EAST 43rd ST., N.Y.C. 10017

NO.	DATE	BUL. NO.	BY
	10-9-66	ISSUED FOR BID	
1	10-17-66	—	JMM
2	4-3-67	—	JMM
3	5-20-67	—	JMM
4	5-29-67	—	RSC
5	6-15-67	—	RSC

REVISIONS

APPROVED
CHIEF, PLANNING DIV.....
DATE

THE WORLD TRADE CENTER

THE PORT OF NEW YORK AUTHORITY

MINORU YAMASAKI & ASSOCIATES
MINORU YAMASAKI, ARCHITECT

EMERY ROTH & SONS
RICHARD ROTH, ARCHITECT

WORTHINGTON, SKILLING, HELLE & JACKSON
STRUCTURAL ENGINEERS

JAROS, BAUM & BOLLES
MECHANICAL ENGINEERS

JOSEPH R. LORING & ASSOCIATES
ELECTRICAL ENGINEERS

THE PORT OF NEW YORK AUTHORITY
PAVING, UTILITIES, FOUNDATIONS

TITLE: ESCALATORS NOS. P-19 THRU P-27 P9&P10 DETAILS

DRAWN	R.C.	CHECKED	C.L.K.
SCALE	¼"-1'-0"	DATE	10-4-66
PROJECT NUMBER		SHEET	OF
DRAWING NUMBER	L-K-5		