



A EXISTING ELEVATION
SCALE: 1/2"=1'-0"

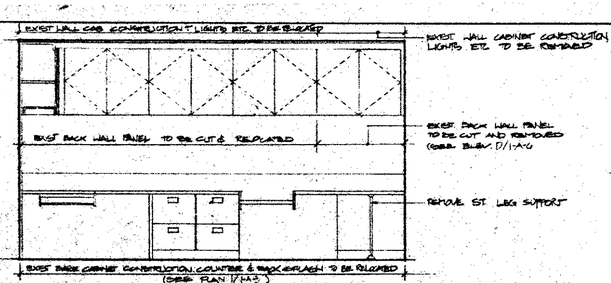


B EXISTING ELEVATION
SCALE: 1/2"=1'-0"

CABINET NOTES:


1. ALL MISC. CAB. WORK IN ROOMING RM. SCHEDULED TO BE RELOCATED SHALL BE HOUSEKEPT W/ EXISTING CARE & STORED "BUT" FAMILY AS DIRECTED BY A.E.C., UNO. ALL CAB. TO BE REMOVED BY THE CONTRACTOR SHALL BE DISPOSED OF AS DIRECTED BY C.E.C. CAB. WORK SHALL BE REASSEMBLED & FITTED INTO ITS NEW LOCATION TO MATCH THE NON-REMOVED EXIST. INTERFACE UNLESS OTHERWISE NOTED. NEW TOPS, END PANELS & MISC. CAB. WORK SHALL BE DONE AT MILLWORK SHOP UNLESS OTHERWISE NOTED.
2. ALL NEW PLAM. LAM. SHALL MATCH EXIST'G. ADJACENT PLAM. LAM.

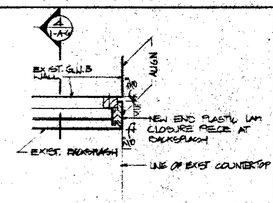


6 SECTION @ BACKSPLASH END
SCALE 3"=1'-0"

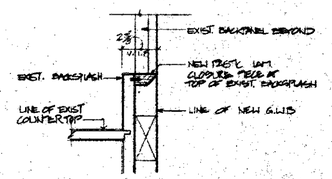


5 SECTION @ BACKSPLASH
SCALE 3"=1'-0"

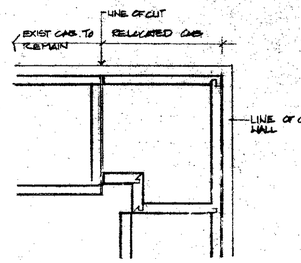


2 SECTION @ CABINET WORK

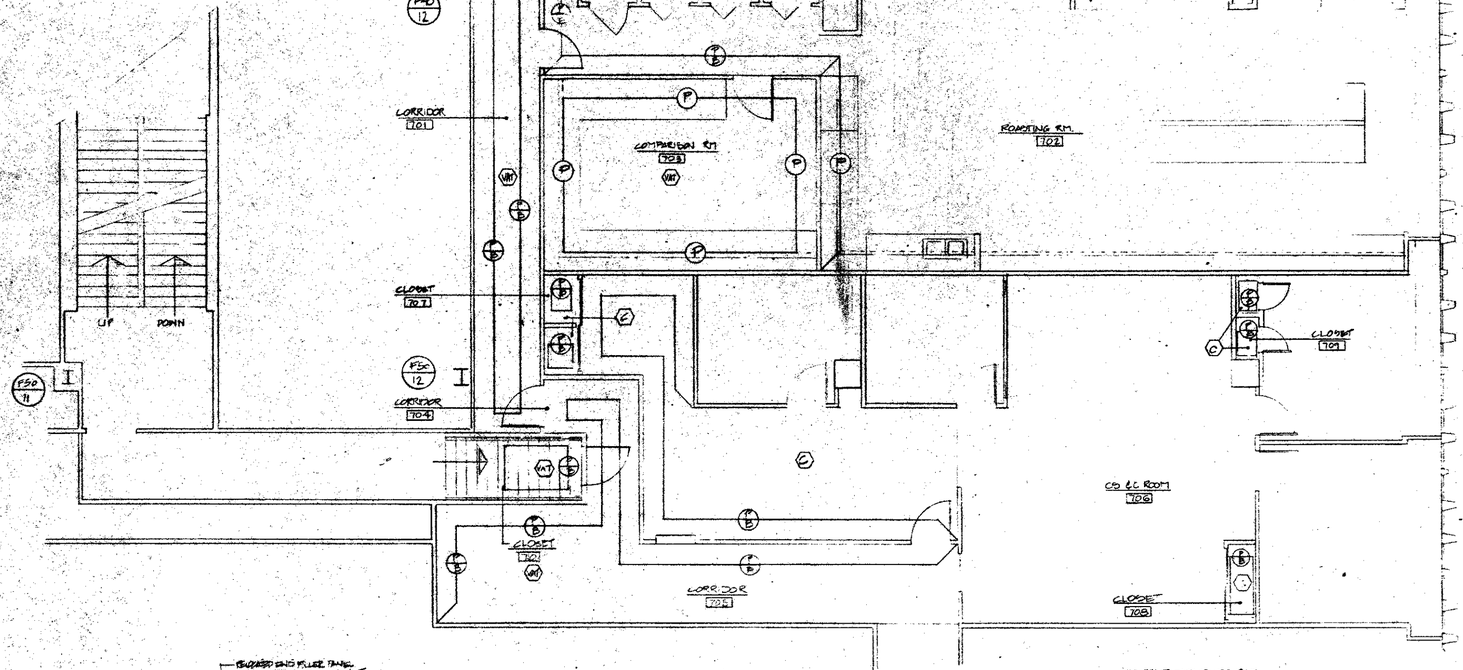

1 FINISH PLAN
SCALE: 1/4"=1'-0"

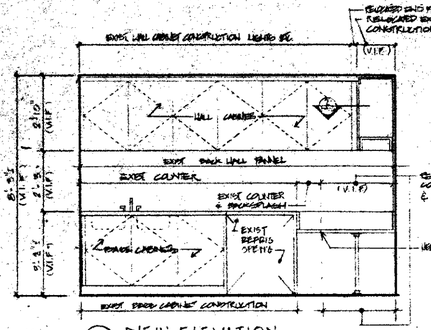


C NEW ELEVATION
SCALE: 1/2"=1'-0"

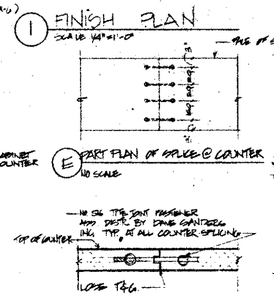


E PART PLAN OF SPLICE @ COUNTER
NO SCALE


F VERT. SECTION @ SPLICE
NO SCALE

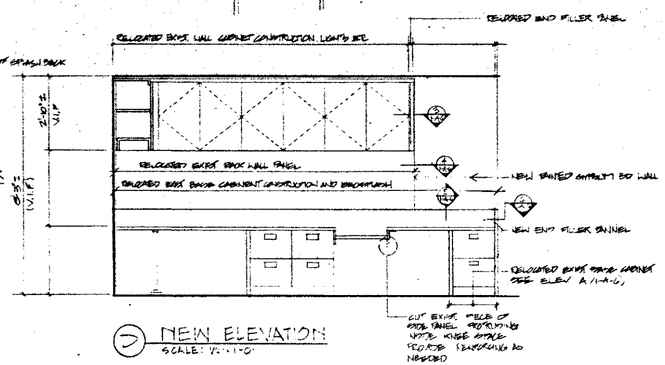

D NEW ELEVATION
SCALE: 1/2"=1'-0"

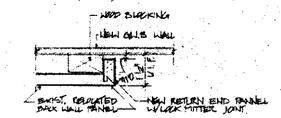

4 SECTION - BACK PANEL
NO SCALE

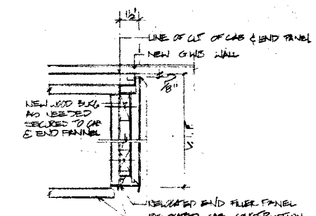

3 SECTION DETAIL END PANEL
NO SCALE

dwn	REVISIONS	dt
2/1/84	SUBMITTED TO PORT AUTHORITY FOR REVIEW	
1/16/84	SUBMITTED TO P.A. FOR REVIEW	

CEC
COMMODITIES EXCHANGE CENTER, INC.
FOUR WORLD TRADE CENTER
NEW YORK, NEW YORK 10048

EGRESS UPGRADE
PHASE 1 AREA H

7TH FLOOR

FINISH PLAN
CABINET ELEVATIONS
DETAILS

SONSONORE BRIGNATI & MAZZOTTA, P.C. ARCHITECTS
370 SEVENTH AVENUE NEW YORK, NEW YORK 10001 (212) 868-8300

project 1930
scale AS NOTED
date 2/21/84

dwg no
1-A-6