

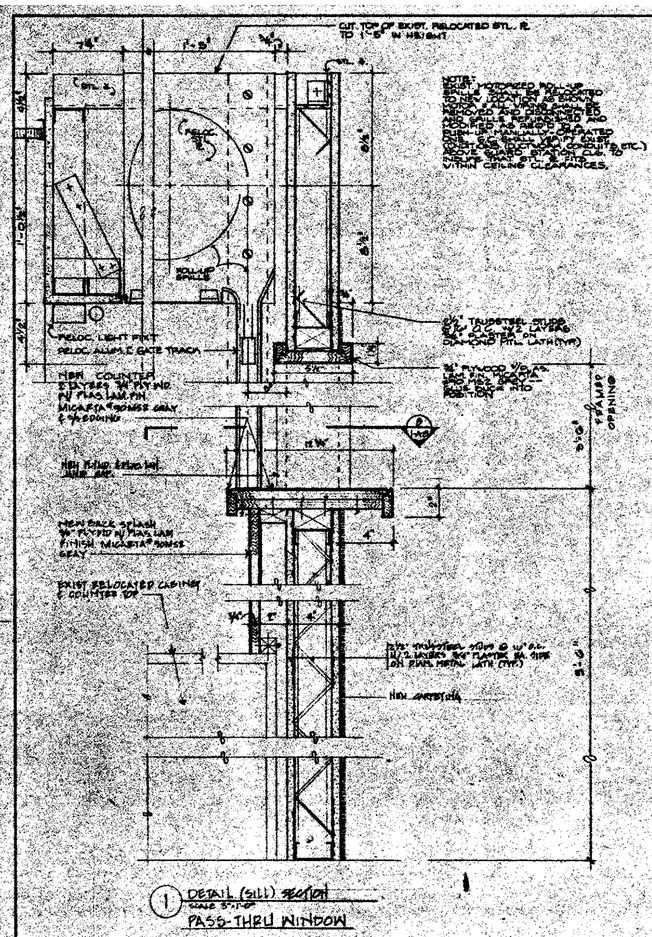



1 DETAIL (SILL) SECTION
SCALE 3"=1'-0"
PASS-THRU WINDOW

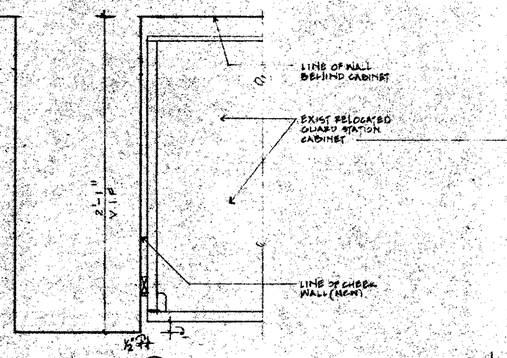


3 RELOCATED CABINET-PLAN SECTION
SCALE 3"=1'-0"

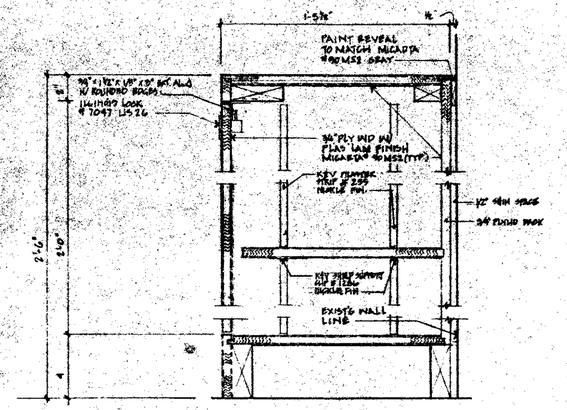


4 DETAIL@NEW CABINET
SCALE 3"=1'-0"

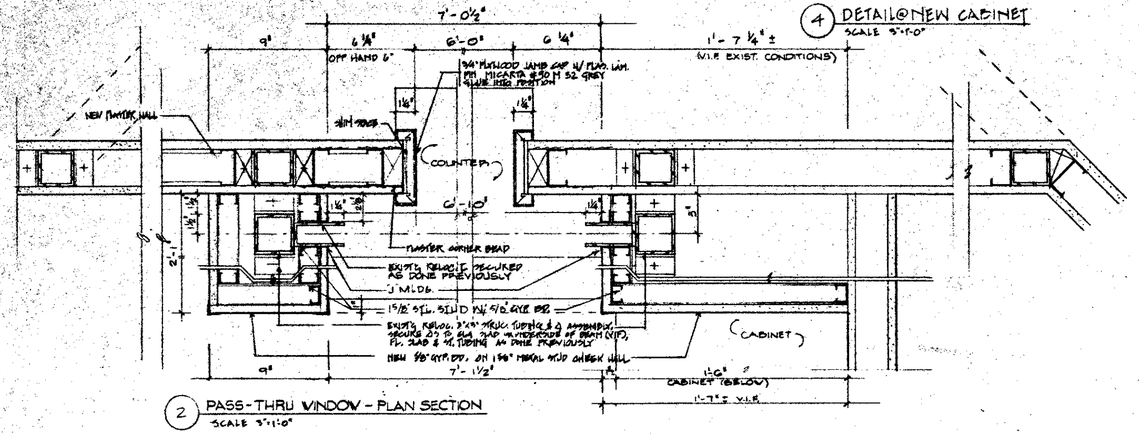


2 PASS-THRU WINDOW - PLAN SECTION
SCALE 3"=1'-0"

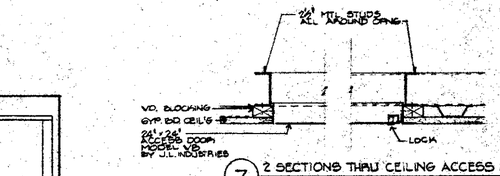

7 2 SECTIONS THRU CEILING ACCESS DR.
3"=1'-0"

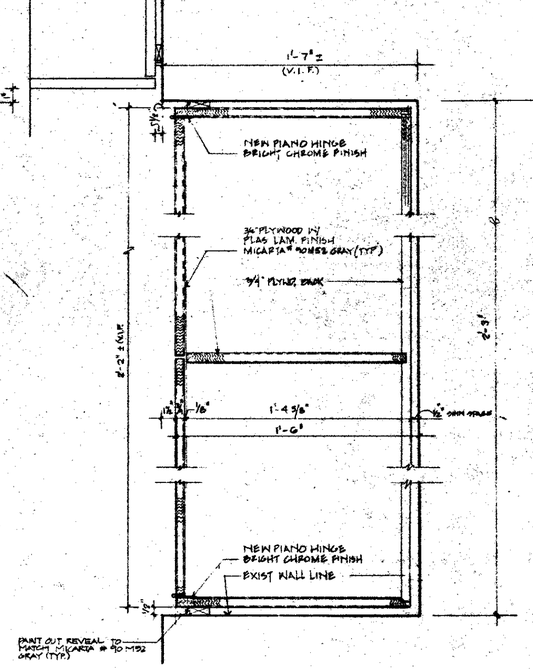

5 PLAN-SECTION @ NEW CABINET
SCALE: 3"=1'-0"

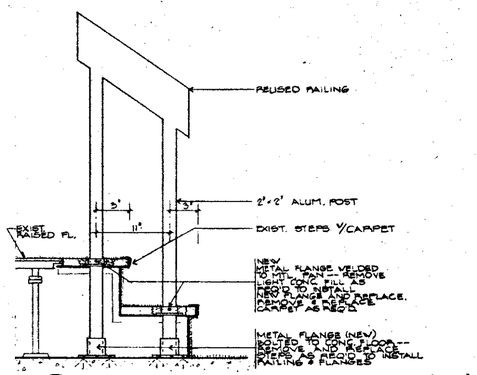

6 RAILING RE-USE DETAIL (FOR PLAN, SEE DWG. "1/1-A7")
N.T.S.

date	REVISIONS	no.
1/11/04	SUBMITTED TO PORT AUTHORITY FOR REVIEW	
1/26/04	SUBMITTED TO PORT AUTHORITY FOR REVIEW AND GENERAL REVISIONS	1
1/16/04	SUBMITTED TO P.A. FOR REVIEW AND GENERAL REVISIONS TO COMPLY W/PA COMMENTS	2

CEC
CONSIGNORIES EXCHANGE CENTER, INC.
FOUR WORLD TRADE CENTER
NEW YORK, NEW YORK 10048

EGRESS UPGRADE
PHASE 1 AREA B

dwg. title:
8TH FLOOR
CABINET DETAILS

dwg. no.
1-A-8

project 9930
scale AS INDICATED
date 2.2.04

SIGNORIDES BRIGNATI & MAZZOTTA, P.C. ARCHITECTS
370 SEVENTH AVENUE NEW YORK, NEW YORK 10001 (212) 594-8900