
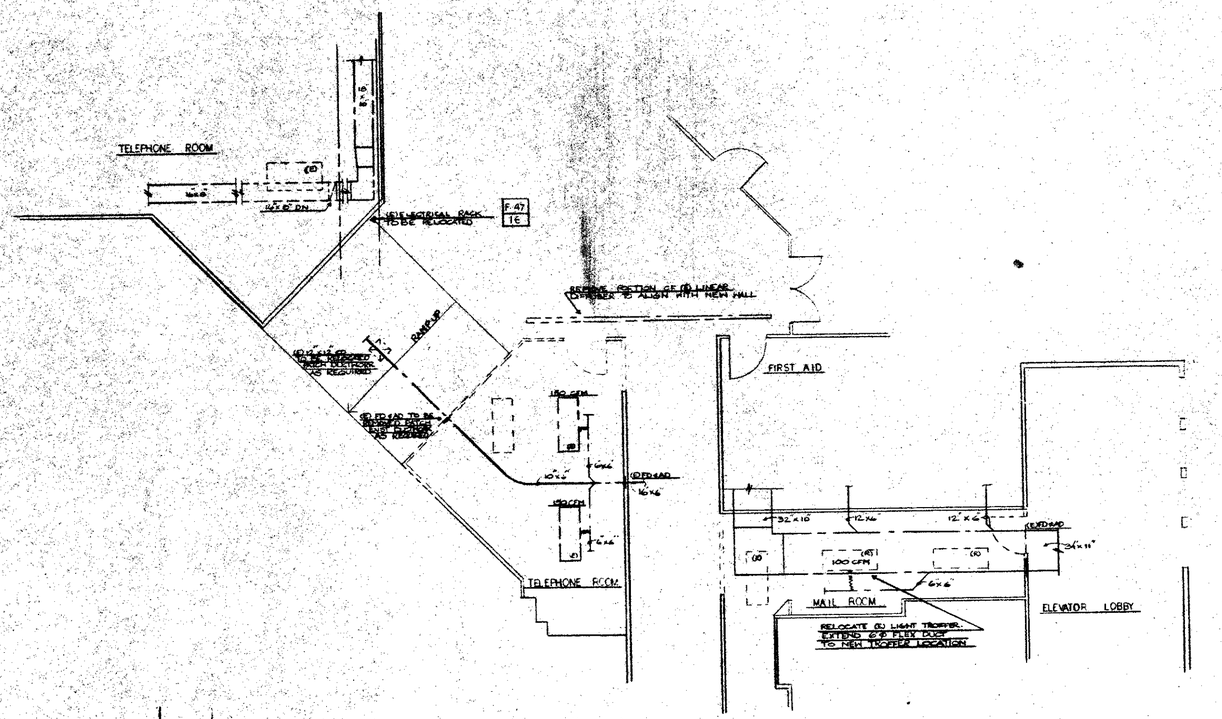


1 DEMOLITION PLAN AREAS L & M
SCALE 1/8" 1'-0"

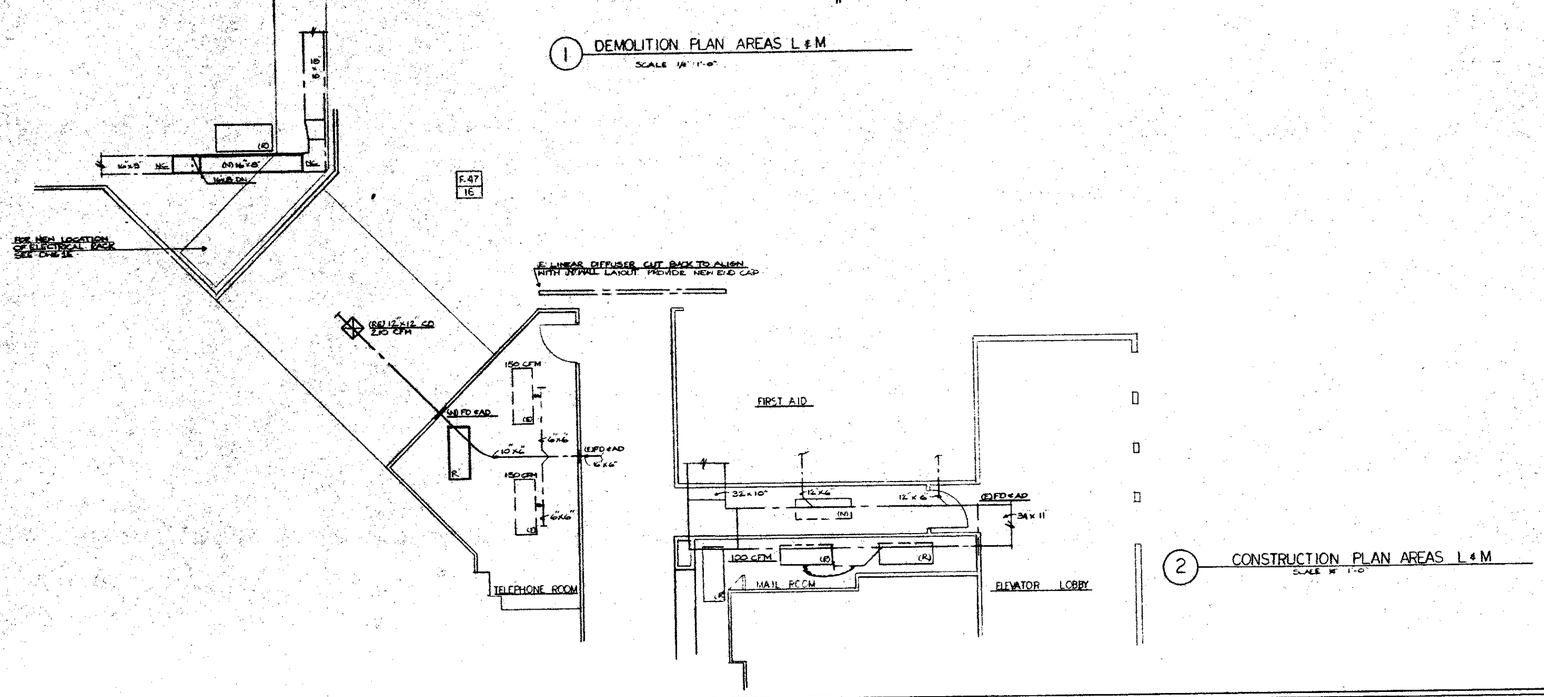

2 CONSTRUCTION PLAN AREAS L & M
SCALE 1/8" 1'-0"

date	REVISIONS
10-8-34	SUBMITTED TO BA FOR REVIEW
11-6-34	SUBMITTED TO BA FOR REVIEW

CEC
COMMODITIES EXCHANGE CENTER, INC.
FOUR WORLD TRADE CENTER
NEW YORK, NEW YORK 10048

EGRESS UPGRADE
PHASE 1 AREAS
L & M

dwg. title:
8TH FLOOR DUCTWORK
PART PLANS

MS&J MEYER STRONG & JONES, PC
MECHANICAL & ELECTRICAL ENGINEERS
230 PARK AVE NEW YORK NY 10169

SONSIGNORE BRIGNATI & MAZZOTTA, P.C. ARCHITECTS
370 SEVENTH AVENUE NEW YORK, NEW YORK 10001 (212) 868-9200

project 1930
scale AS NOTED
date 6/5/34

dwg no
1 M 6